PLAN VIEW

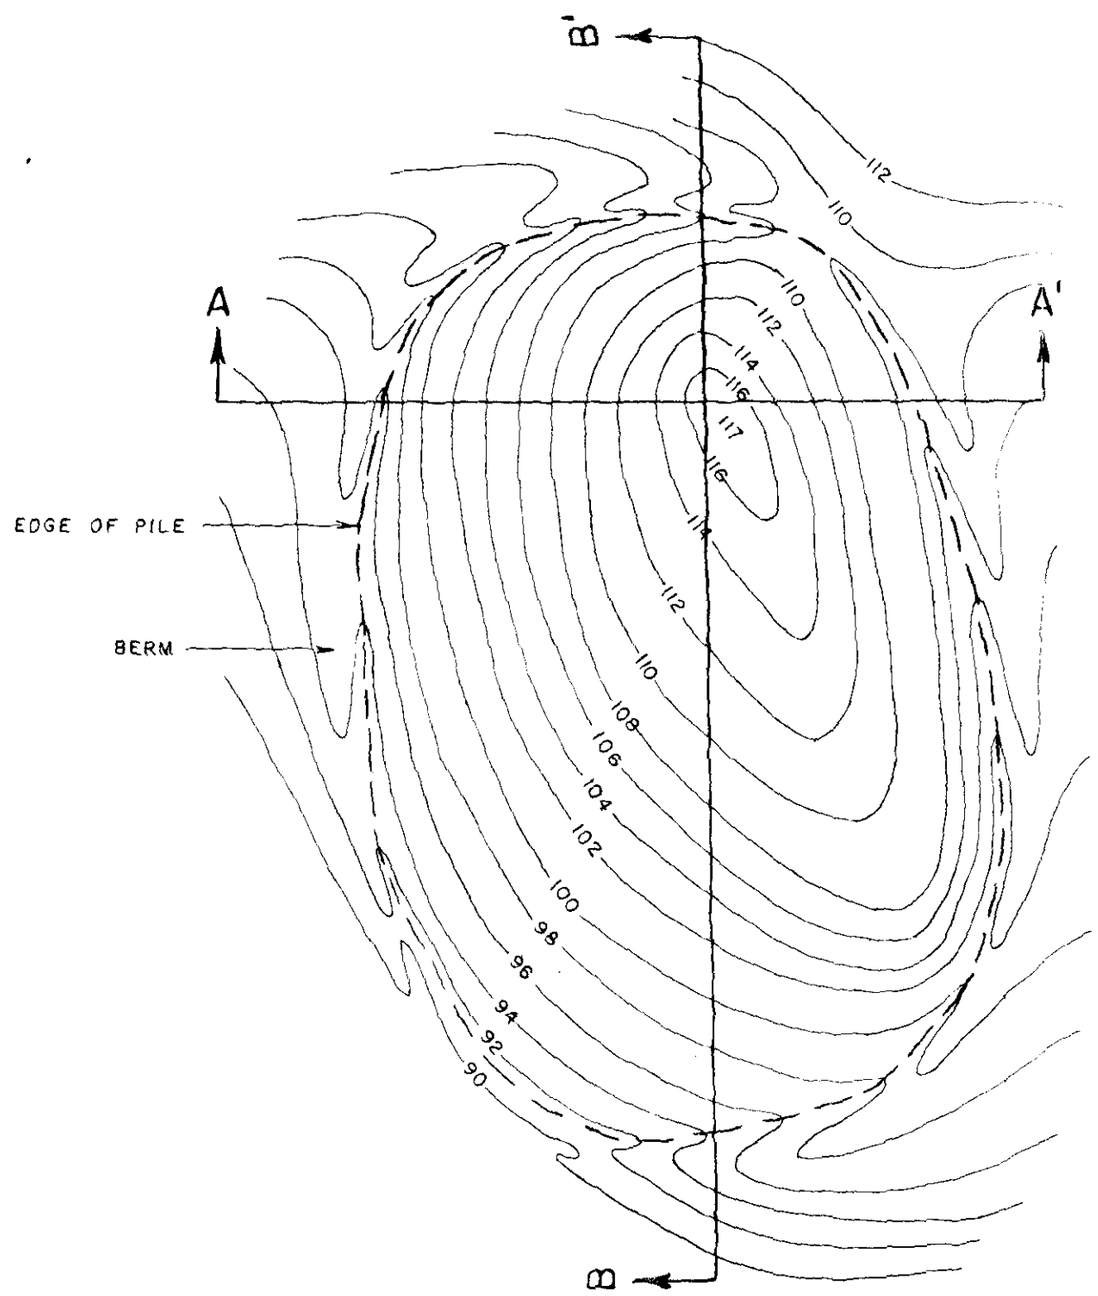

SECTION B-B'

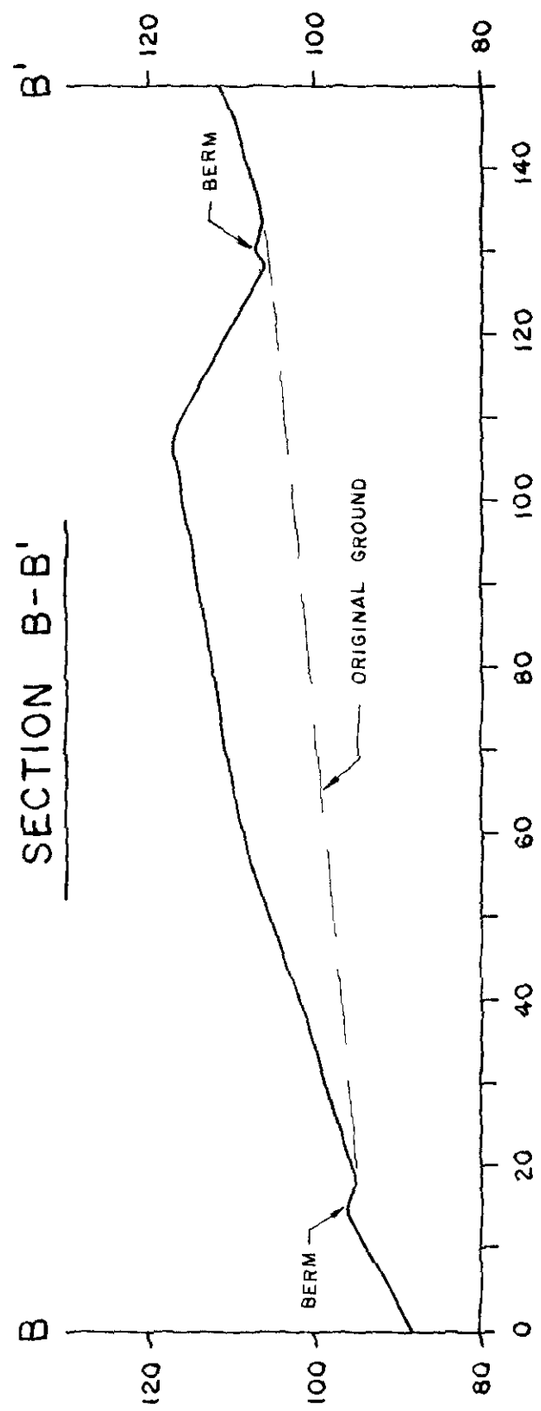

PILE VOLUME - 1,480 Cu. Yds.

SECTION A-A'

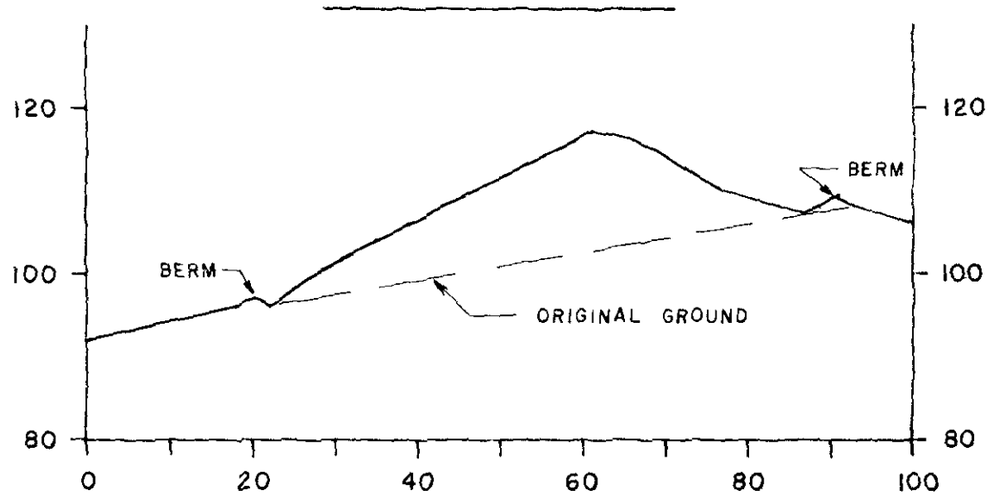

RECEIVED
NOV 08 1990
DIVISION OF
OIL, GAS & MINING

Dan W. Guy
10/29/90

CO-OP MINING CO.		
TOPSOIL STORAGE PILE		
BEAR CANYON MINE		
SCALE: 1"=20'	10/29/90	PLATE 8-2

NOTE: Elevations are relative.