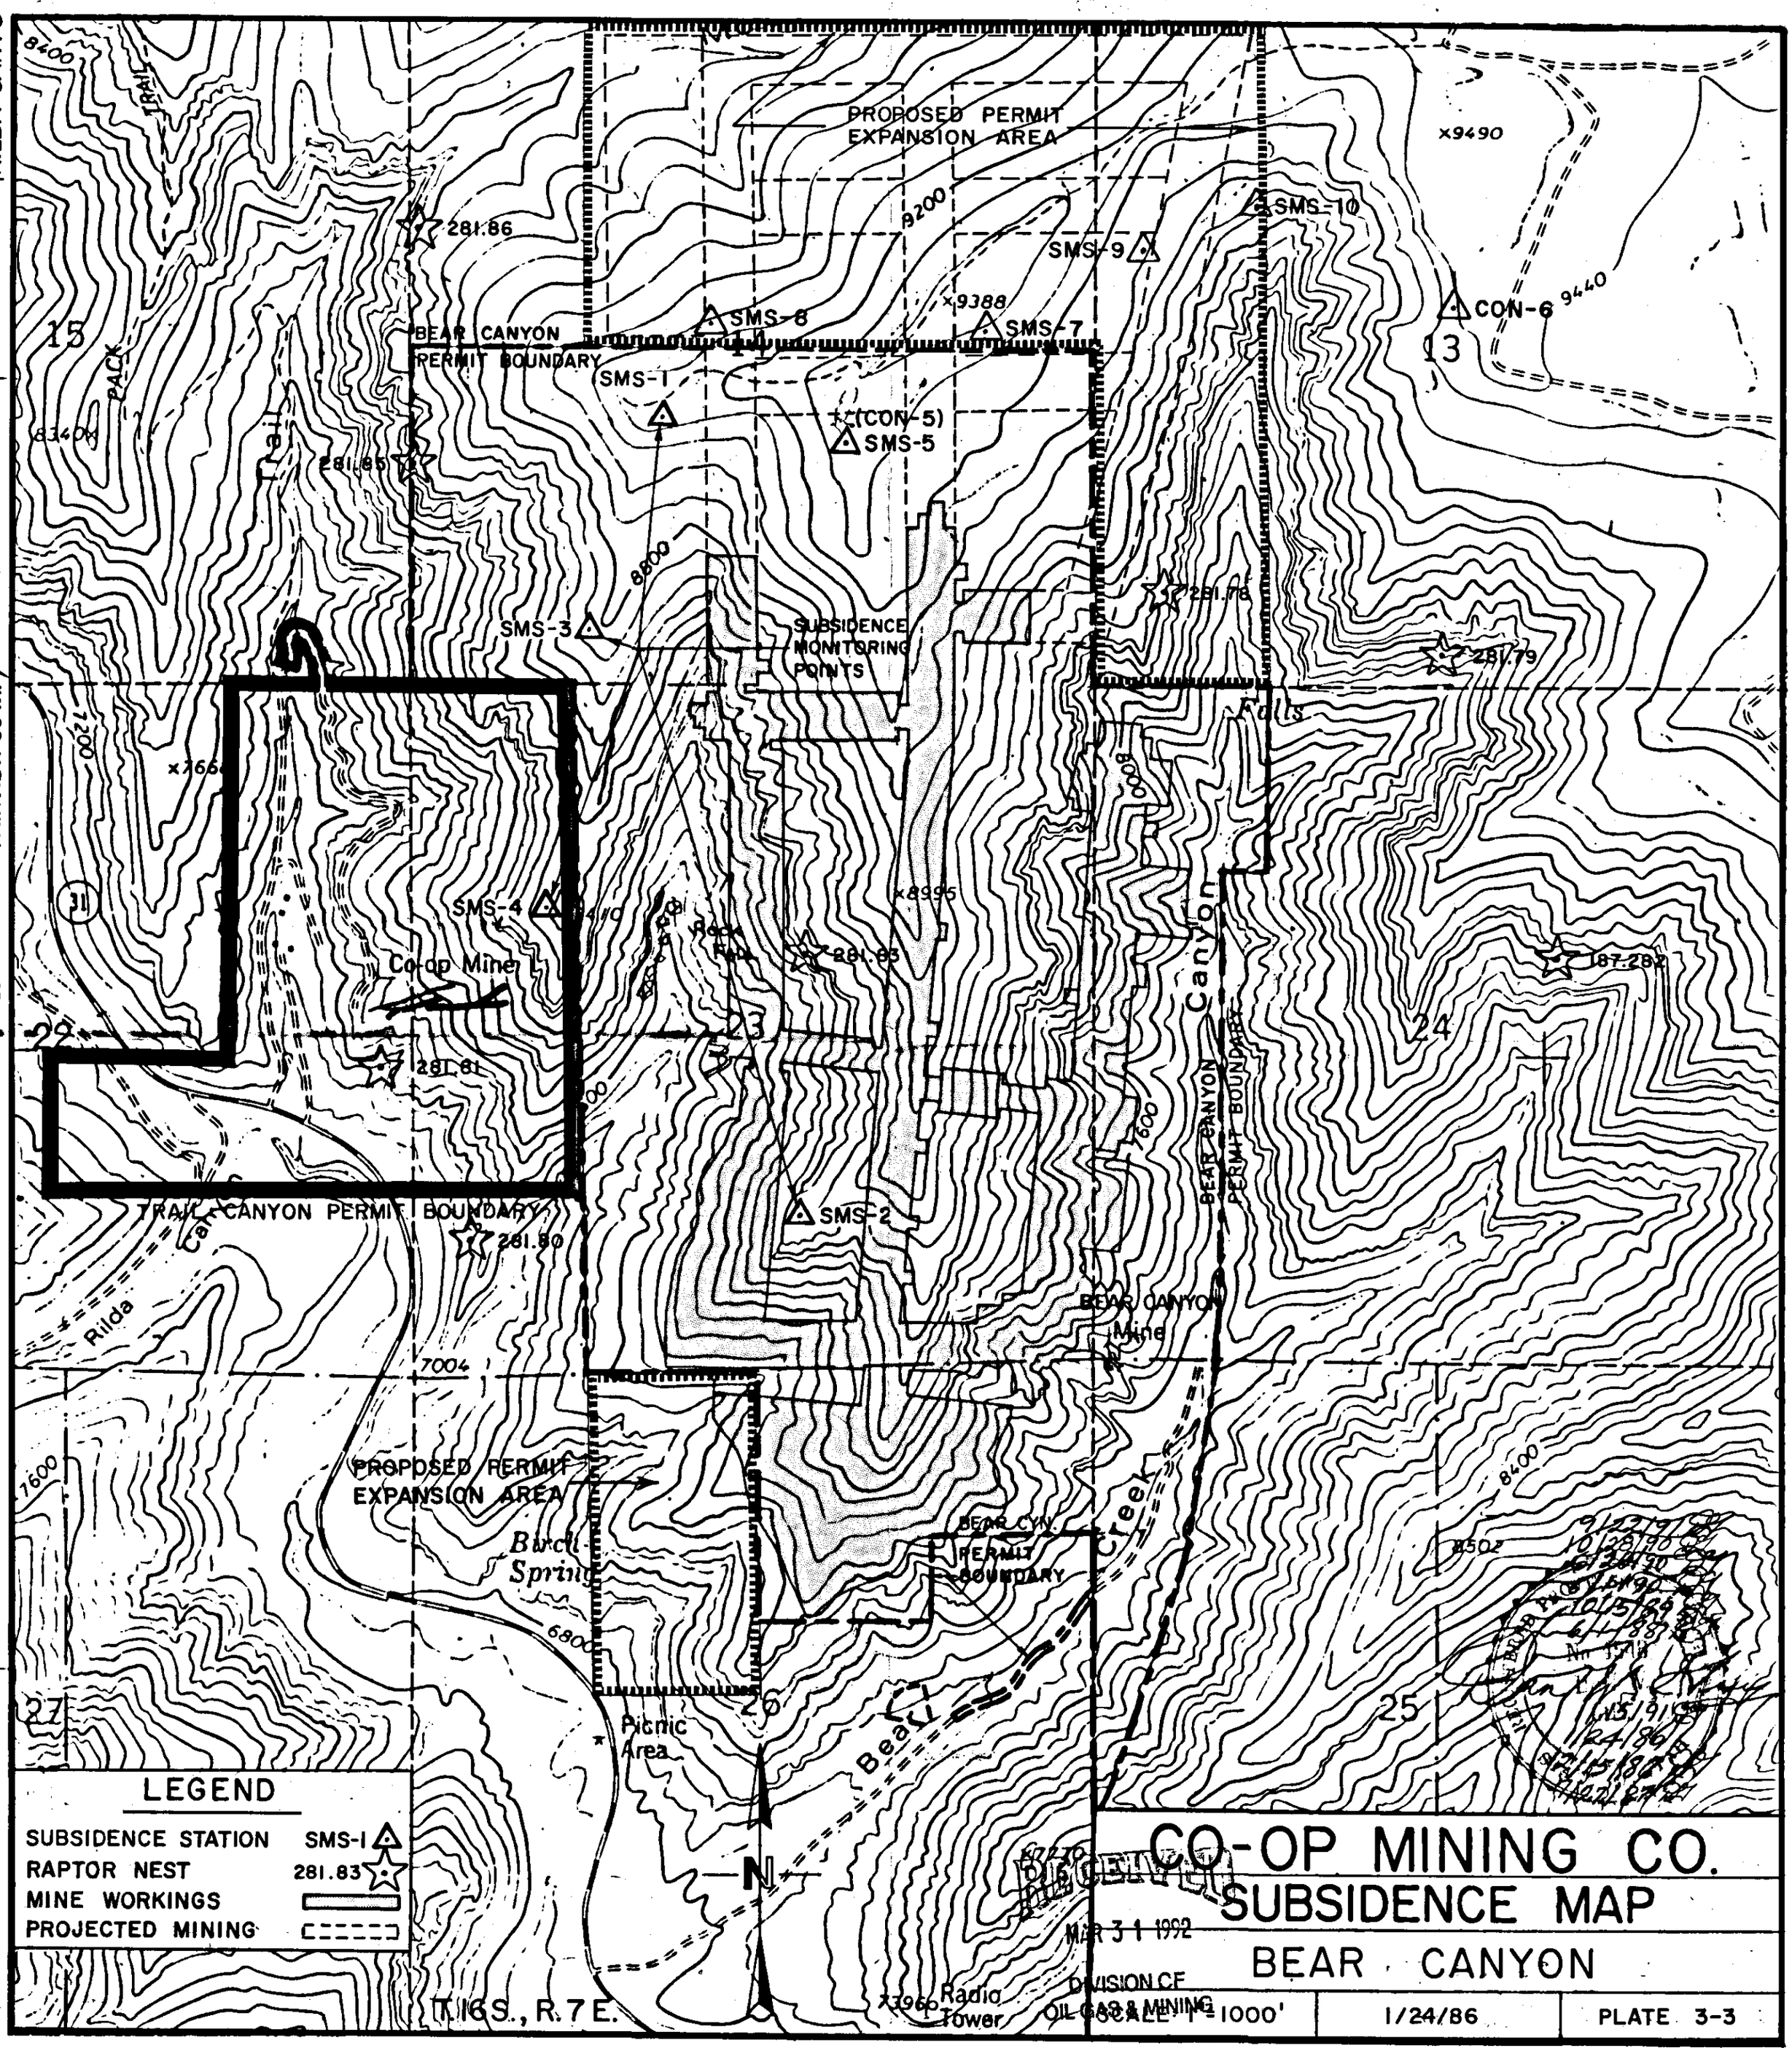
3762 I NW
(RILDA CANYO
FAIRVIEW 36 MI
PROPOSED PERMIT
EXPANSION AREA
BEAR CANYON
PERMIT BOUNDARY
SMS-1
SMS-2
SMS-3
SMS-4
SMS-5
SMS-6
SMS-7
SMS-8
SMS-9
SMS-10
(CON-5)
CON-6
SUBSIDENCE
MONITORING
POINTS
Co-op Mine
TRAIL CANYON PERMIT BOUNDARY
BEAR CANYON
Mine
BEAR CANYON
PERMIT BOUNDARY
PROPOSED PERMIT
EXPANSION AREA
Birch
Spring
Picnic
Area
BEAR CYN.
PERMIT
BOUNDARY
Radio
Tower
T.16S., R.7E.
LEGEND
SUBSIDENCE STATION SMS-1
RAPTOR NEST 281.83
MINE WORKINGS
PROJECTED MINING
CO-OP MINING CO.
SUBSIDENCE MAP
BEAR CANYON
SCALE: 1" = 1000'
1/24/86
PLATE 3-3
RECEIVED
MAR 31 1992
DIVISION OF
OIL GAS & MINING
REV. 12/15/86
REV. 7/27/87
REV. 6/1/88
REV. 10/15/89
REV. 6/1/90
REV. 6/20/90
REV. 10/28/90
REV. 9/22/91