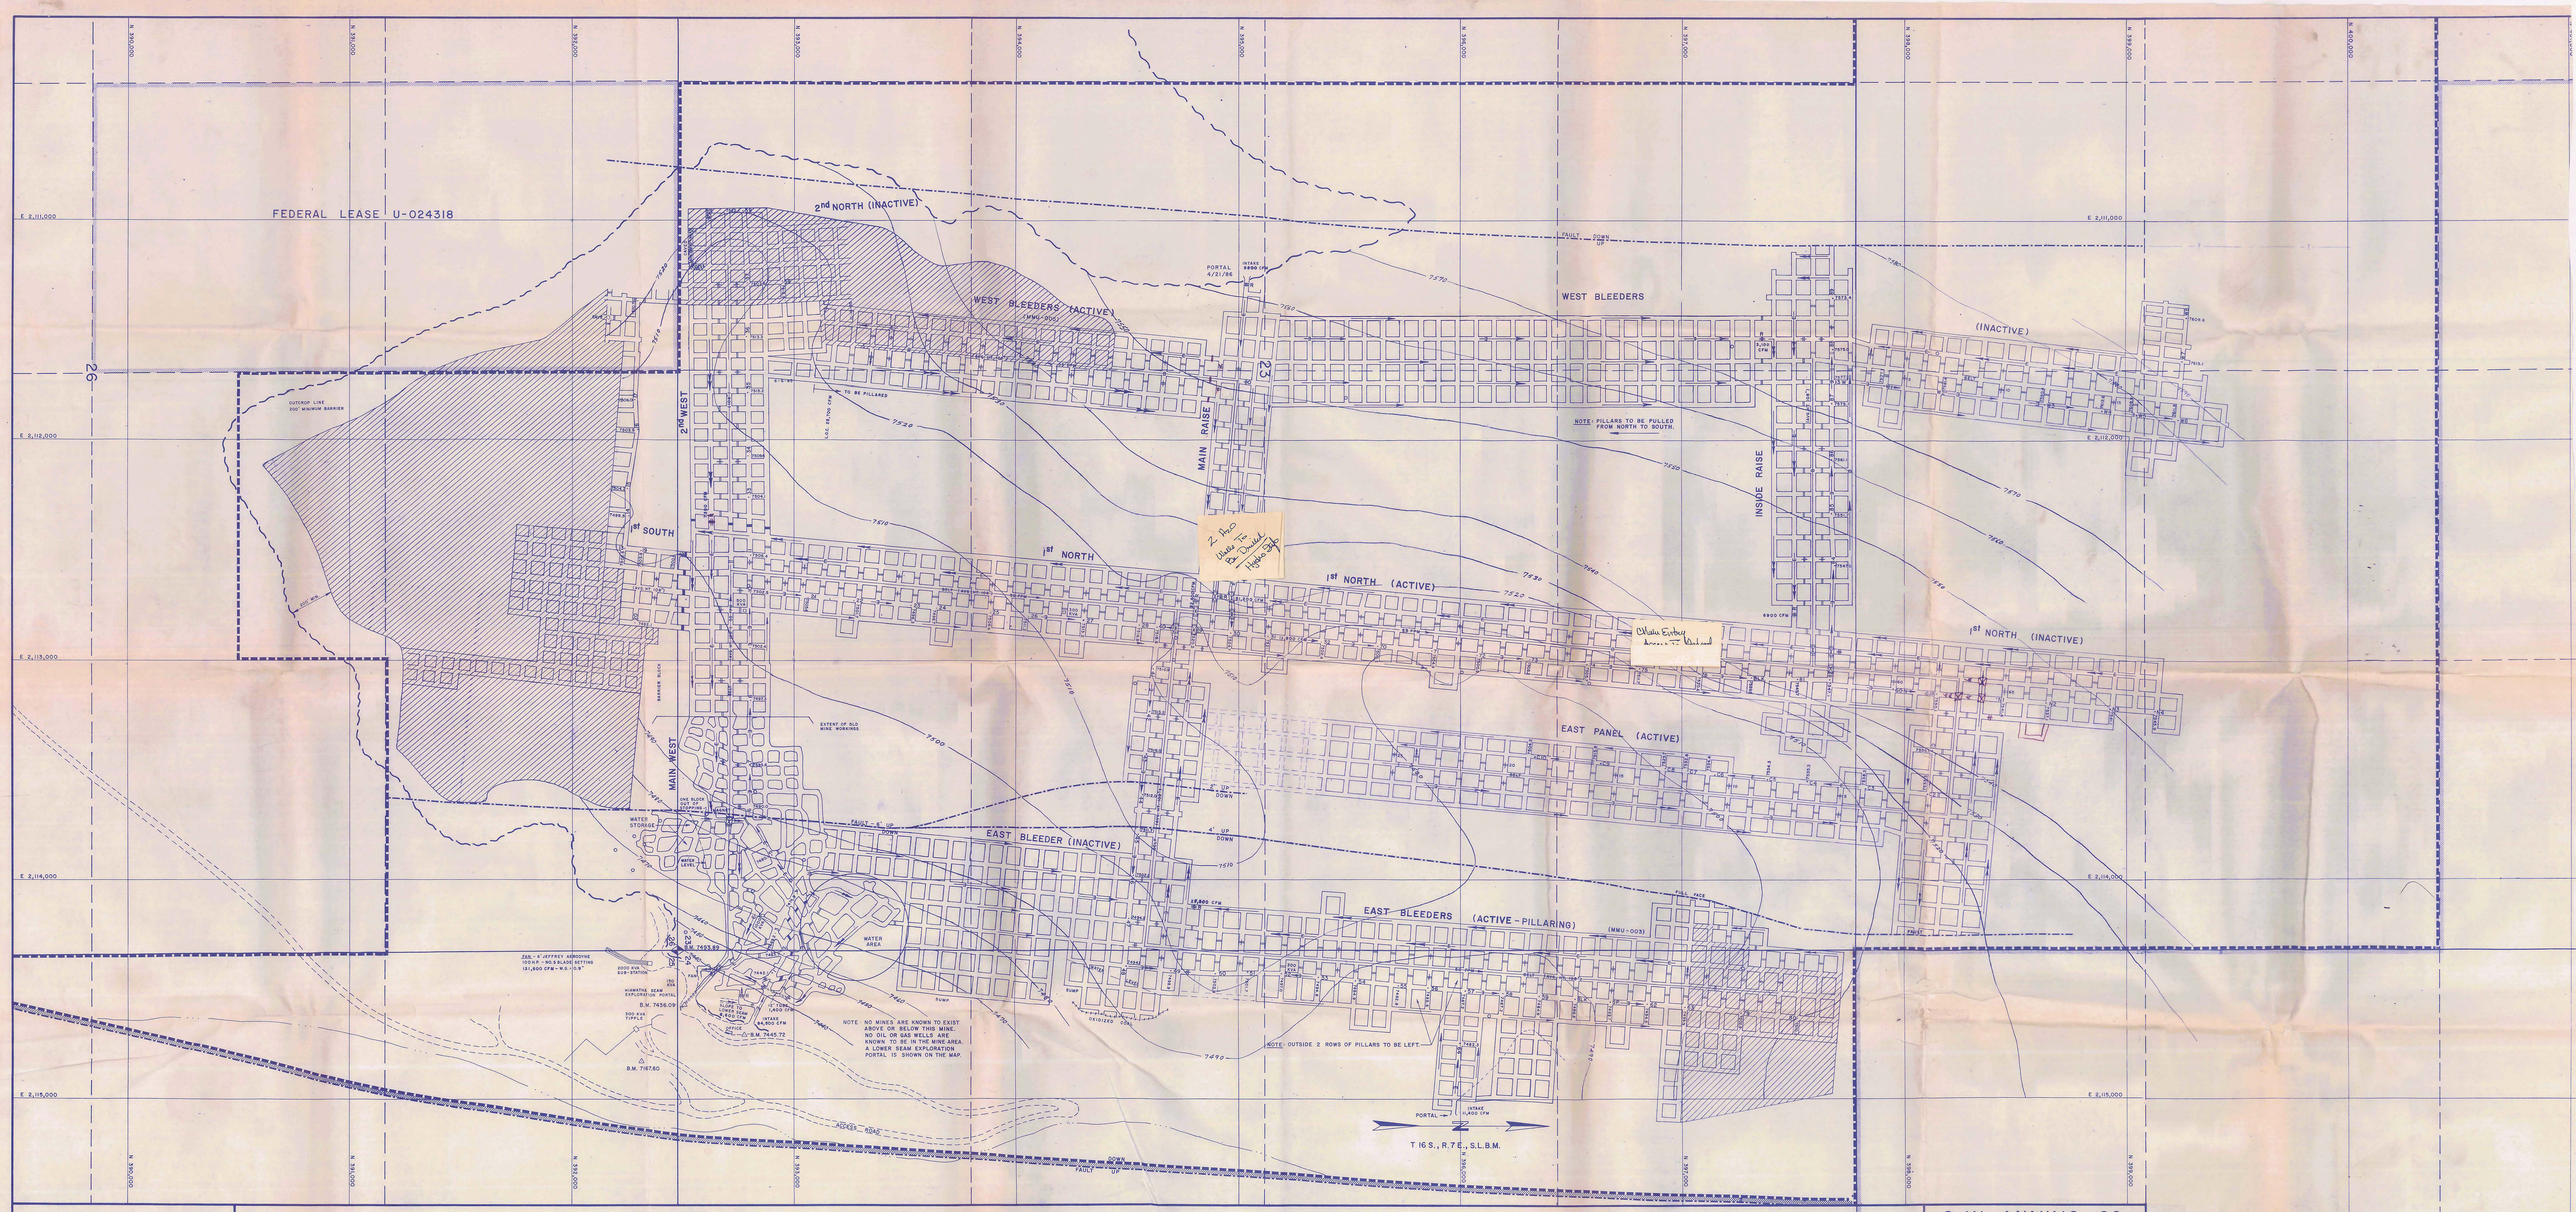

I, THE UNDERSIGNED, HEREBY CERTIFY THAT THIS MAP IS CORRECT, TO THE BEST OF MY KNOWLEDGE AND BELIEF.

DATE 3/1/91 SIGNATURE [signature]

LEGEND

STOPPING W/DOOR		STOPPING		MINE WORKINGS		PRIMARY ESCAPEWAY	
PROPOSED STOPPING		SEAL		PROJECTED MINING		SECONDARY ESCAPEWAY	
PROPOSED SEAL		INTAKE AIR		OVERCAST		PROPERTY LINE	
PROPOSED OVERCAST		CONVEYOR BELT		REGULATOR		COAL OUTCROP	
CHECK CURTAIN		RETURN AIR		PILLARED AREA		PERMIT BOUNDARY	

C.W. MINING CO.

HUNTINGTON, UTAH

BEAR CANYON - NO. 1 MINE

M.S.H.A. I.D. NO. 42-01697

SCALE:	DRAWN BY:	DATE:
1" = 200'	D. GUY	3/1/91

BEAR CANYON PLATE 3-4