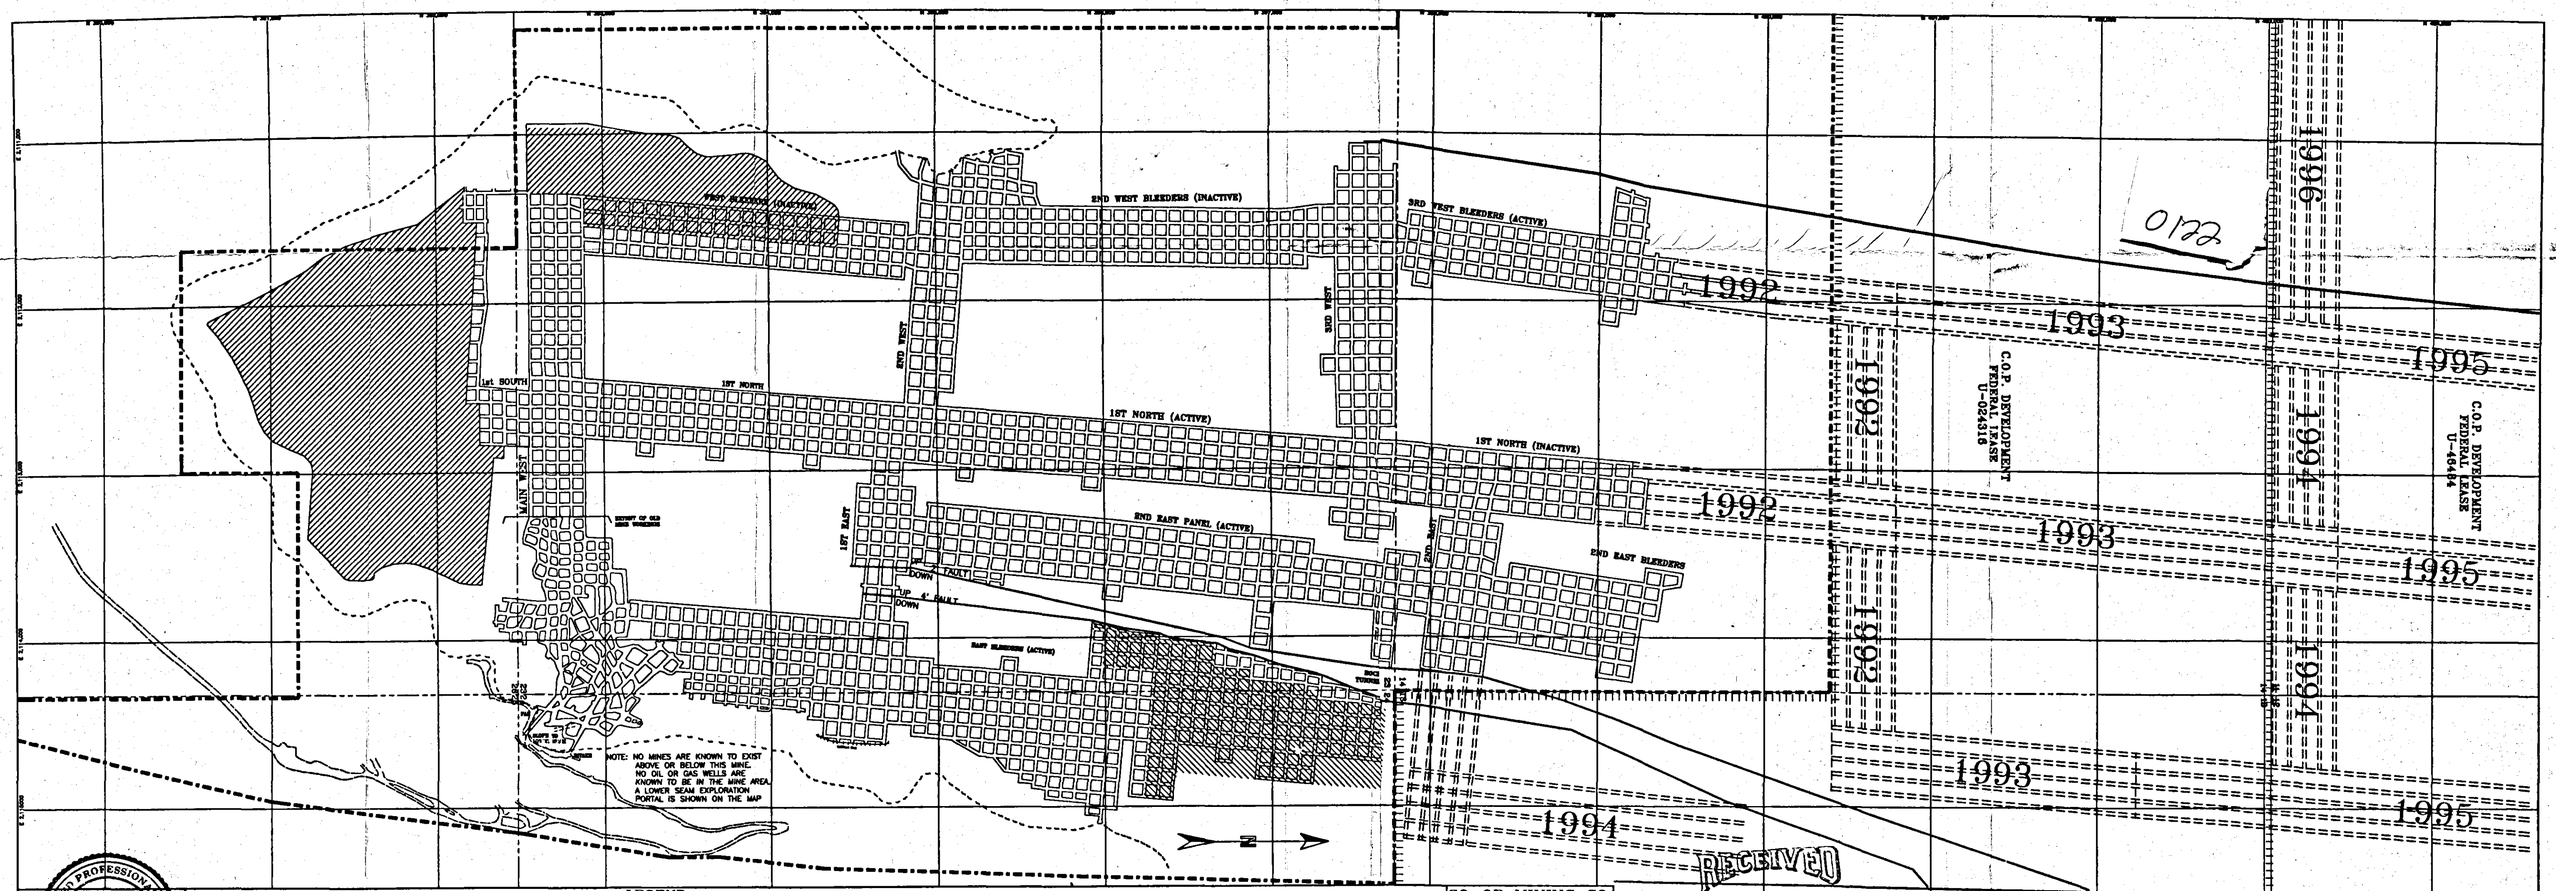

LEGEND

MINE WORKINGS
PROJECTED MINING
PILLARED AREA
FAULT

LEASE BOUNDARY
PERMIT BOUNDARY
COAL OUTCROP

BLIND CANYON SEAM
STRIKE - N 19°45'
DIP 2.5°

CO-OP MINING CO.
HUNTINGTON, UTAH

BLIND CANYON SEAM

SCALE: 1" = 500'
DRAWN BY: C. Reynolds
DATE: 01-01-92

BEAR CANYON

RECEIVED
MAR 31 1992
DIVISION OF OIL GAS & MINING

PROFESSIONAL ENGINEER
LILLY C. MANCIO
STATE OF UTAH