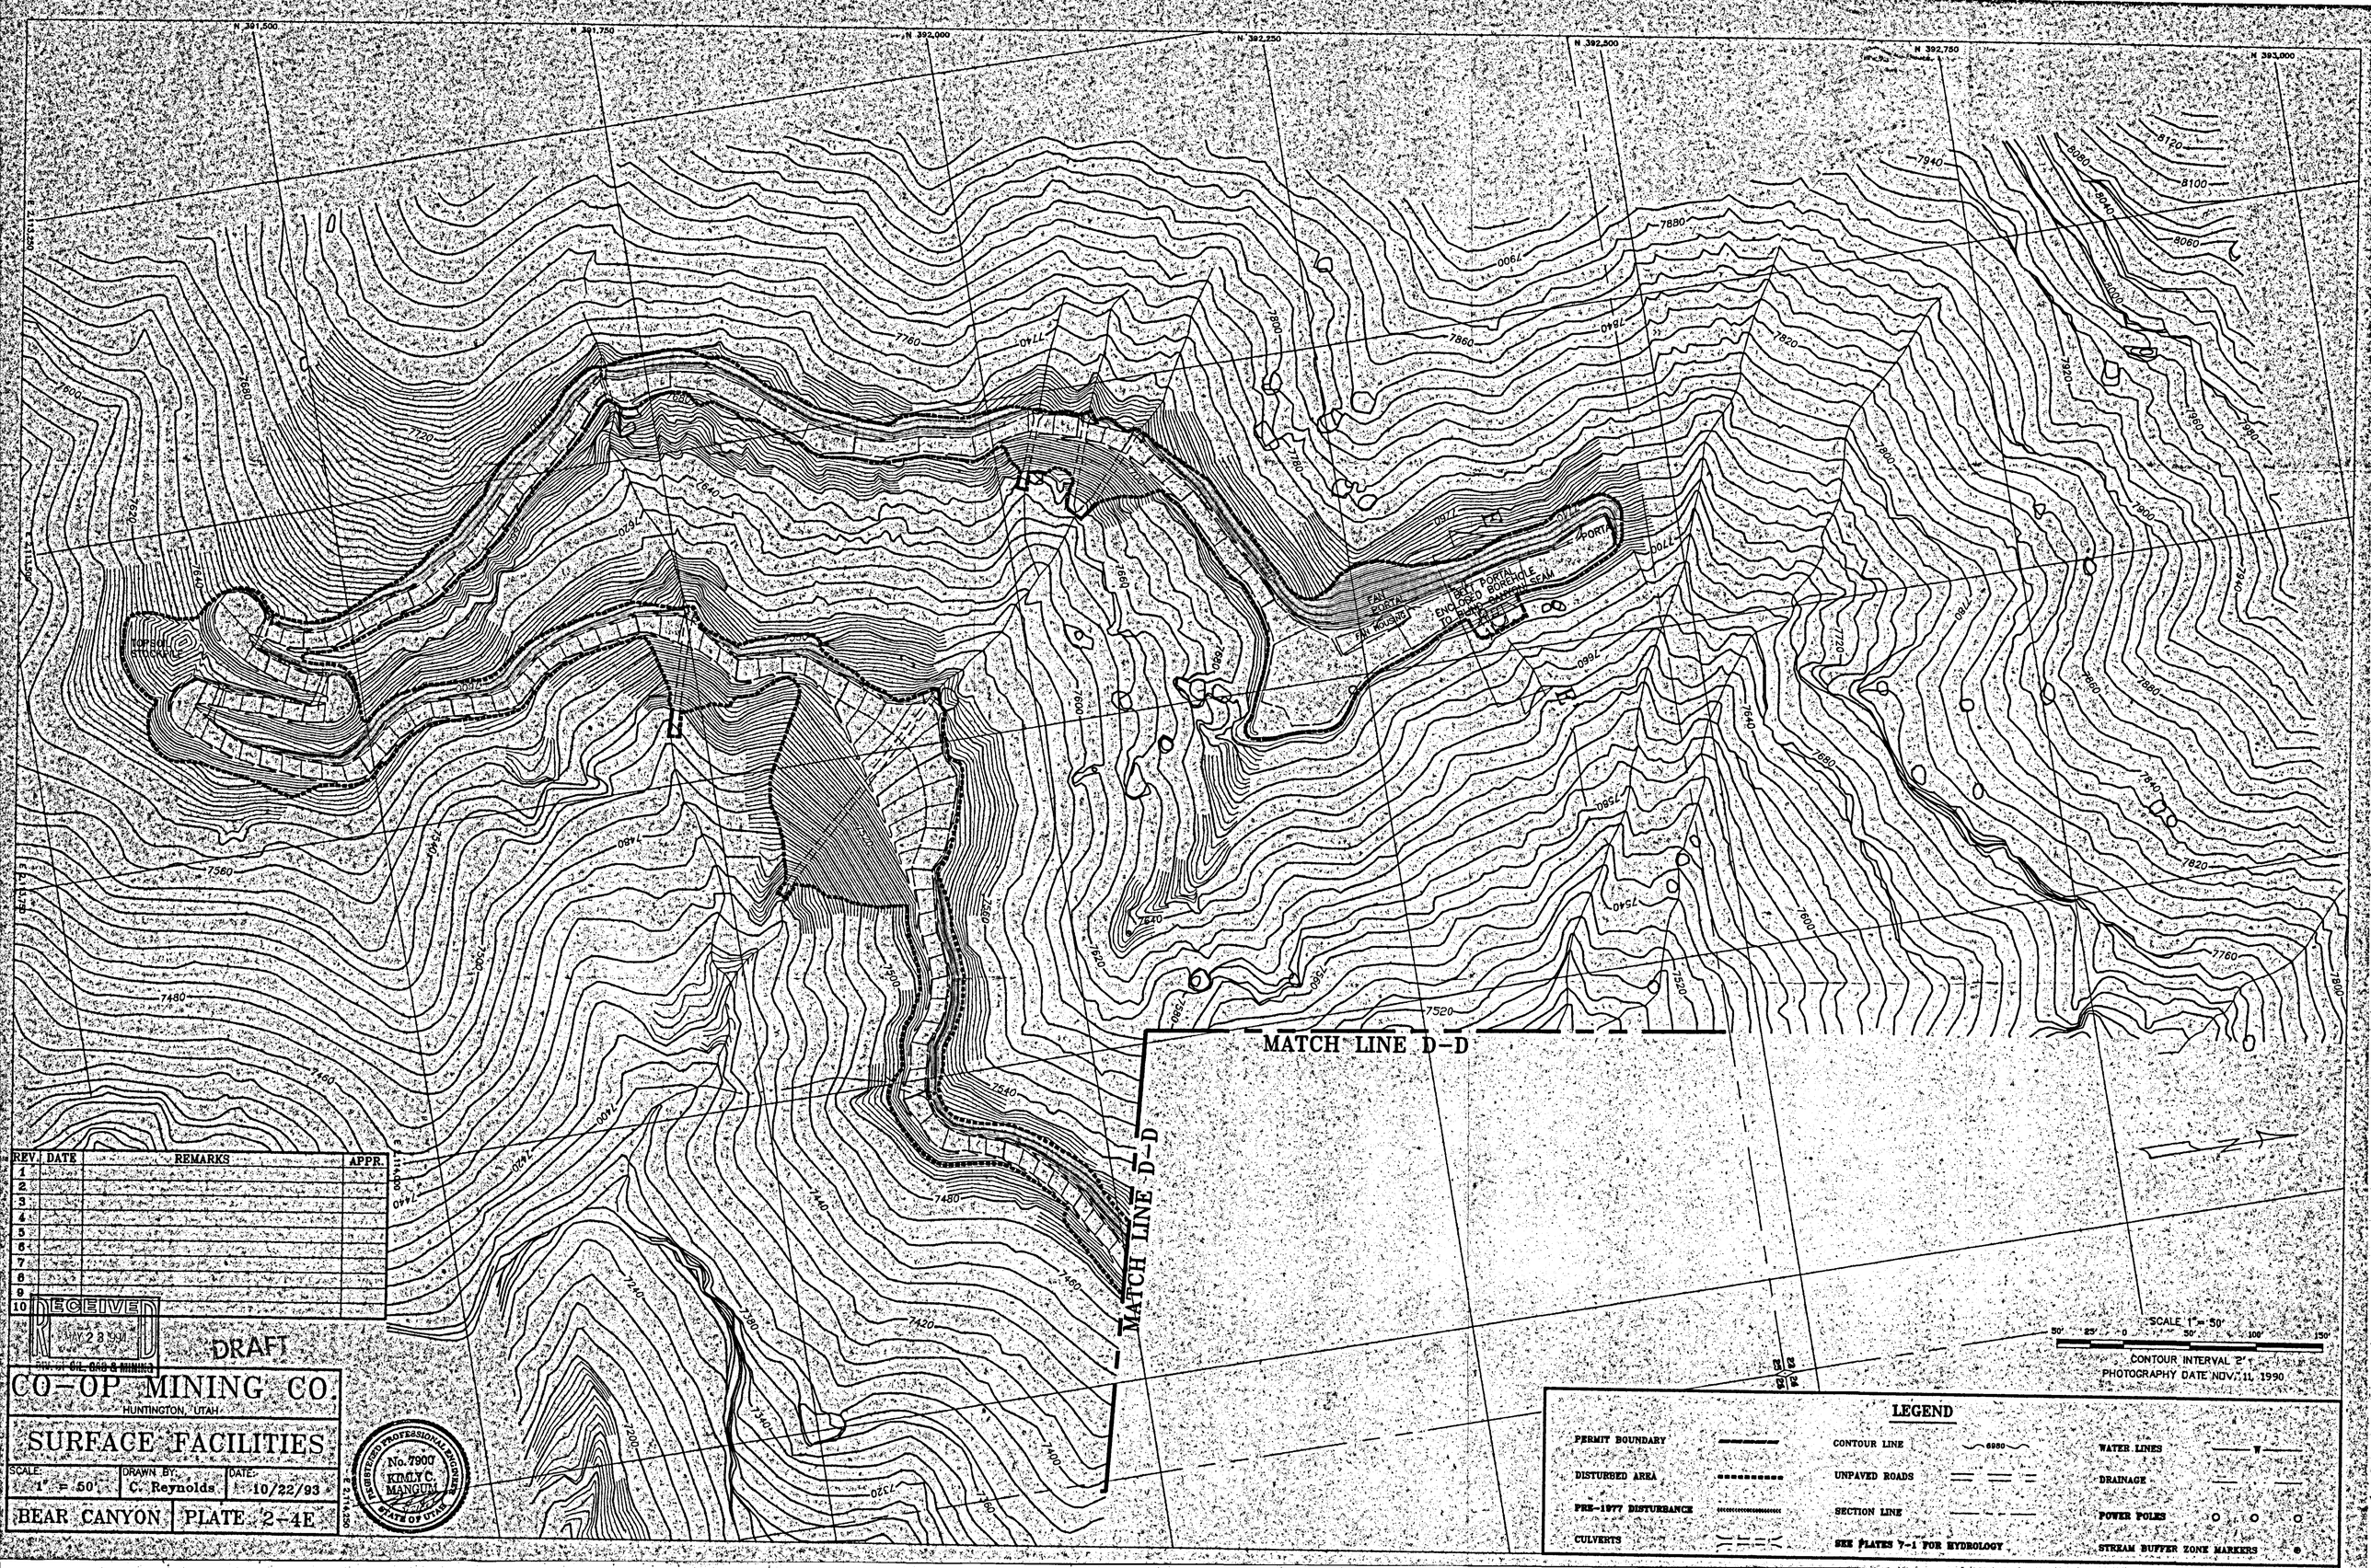

REV.	DATE	REMARKS	APPR.
1			
2			
3			
4			
5			
6			
7			
8			
9			
10			

RECEIVED
NOV 23 1993
DIV. OF OIL, GAS & MINING

DRAFT

CO-OP MINING CO.
HUNTINGTON, UTAH

SURFACE FACILITIES

SCALE: 1" = 50'	DRAWN BY: C. Reynolds	DATE: 10/22/93
BEAR CANYON	PLATE 2-4E	

REGISTERED PROFESSIONAL ENGINEER
No. 7900
KIMLY C. MANGUM
STATE OF UTAH