CO-OP MINING CO.

HUNTINGTON, UTAH

POST-MINING TOPOGRAPHY

SCALE:	DRAWN BY:	DATE:
1" = 50'	C. Reynolds	5/22/91

BEAR CANYON | PLATE 3-2C

No. 7900 KELLY C. LANGLEY

DRAFT

REV.	DATE	REMARKS	APPR.
1	12/23/91	RETAINED HIGHWALLS REMOVED	5/05/92
2	4/30/92	DIST. BOUND. MOD. (DO-92C,NOV 91-35-8-1)	7/22/92
3	7/29/92	LOADOUT TUNNEL ADDED	7/06/92
4	7/12/93	Discharge Line Dist. Area/Pre-Law Structure Added (93E)	9/16/93
5	10/22/93	Tank Seam Access Road Dist. Area Added (93B)	
6			
7			
8			
9			
10			

LEGEND

DISTURBED AREA — CONTOUR LINE (6960) — PERMIT BOUNDARY

SECTION LINE — RECLAIMED ROADS — DRAINAGE

RECONTOURED AREAS ARE DRAWN TYPICALLY AT 5 FT. AND 10 FT. CONTOUR INTERVALS

SEE PLATE 7-7 FOR POST-MINING DRAINAGE
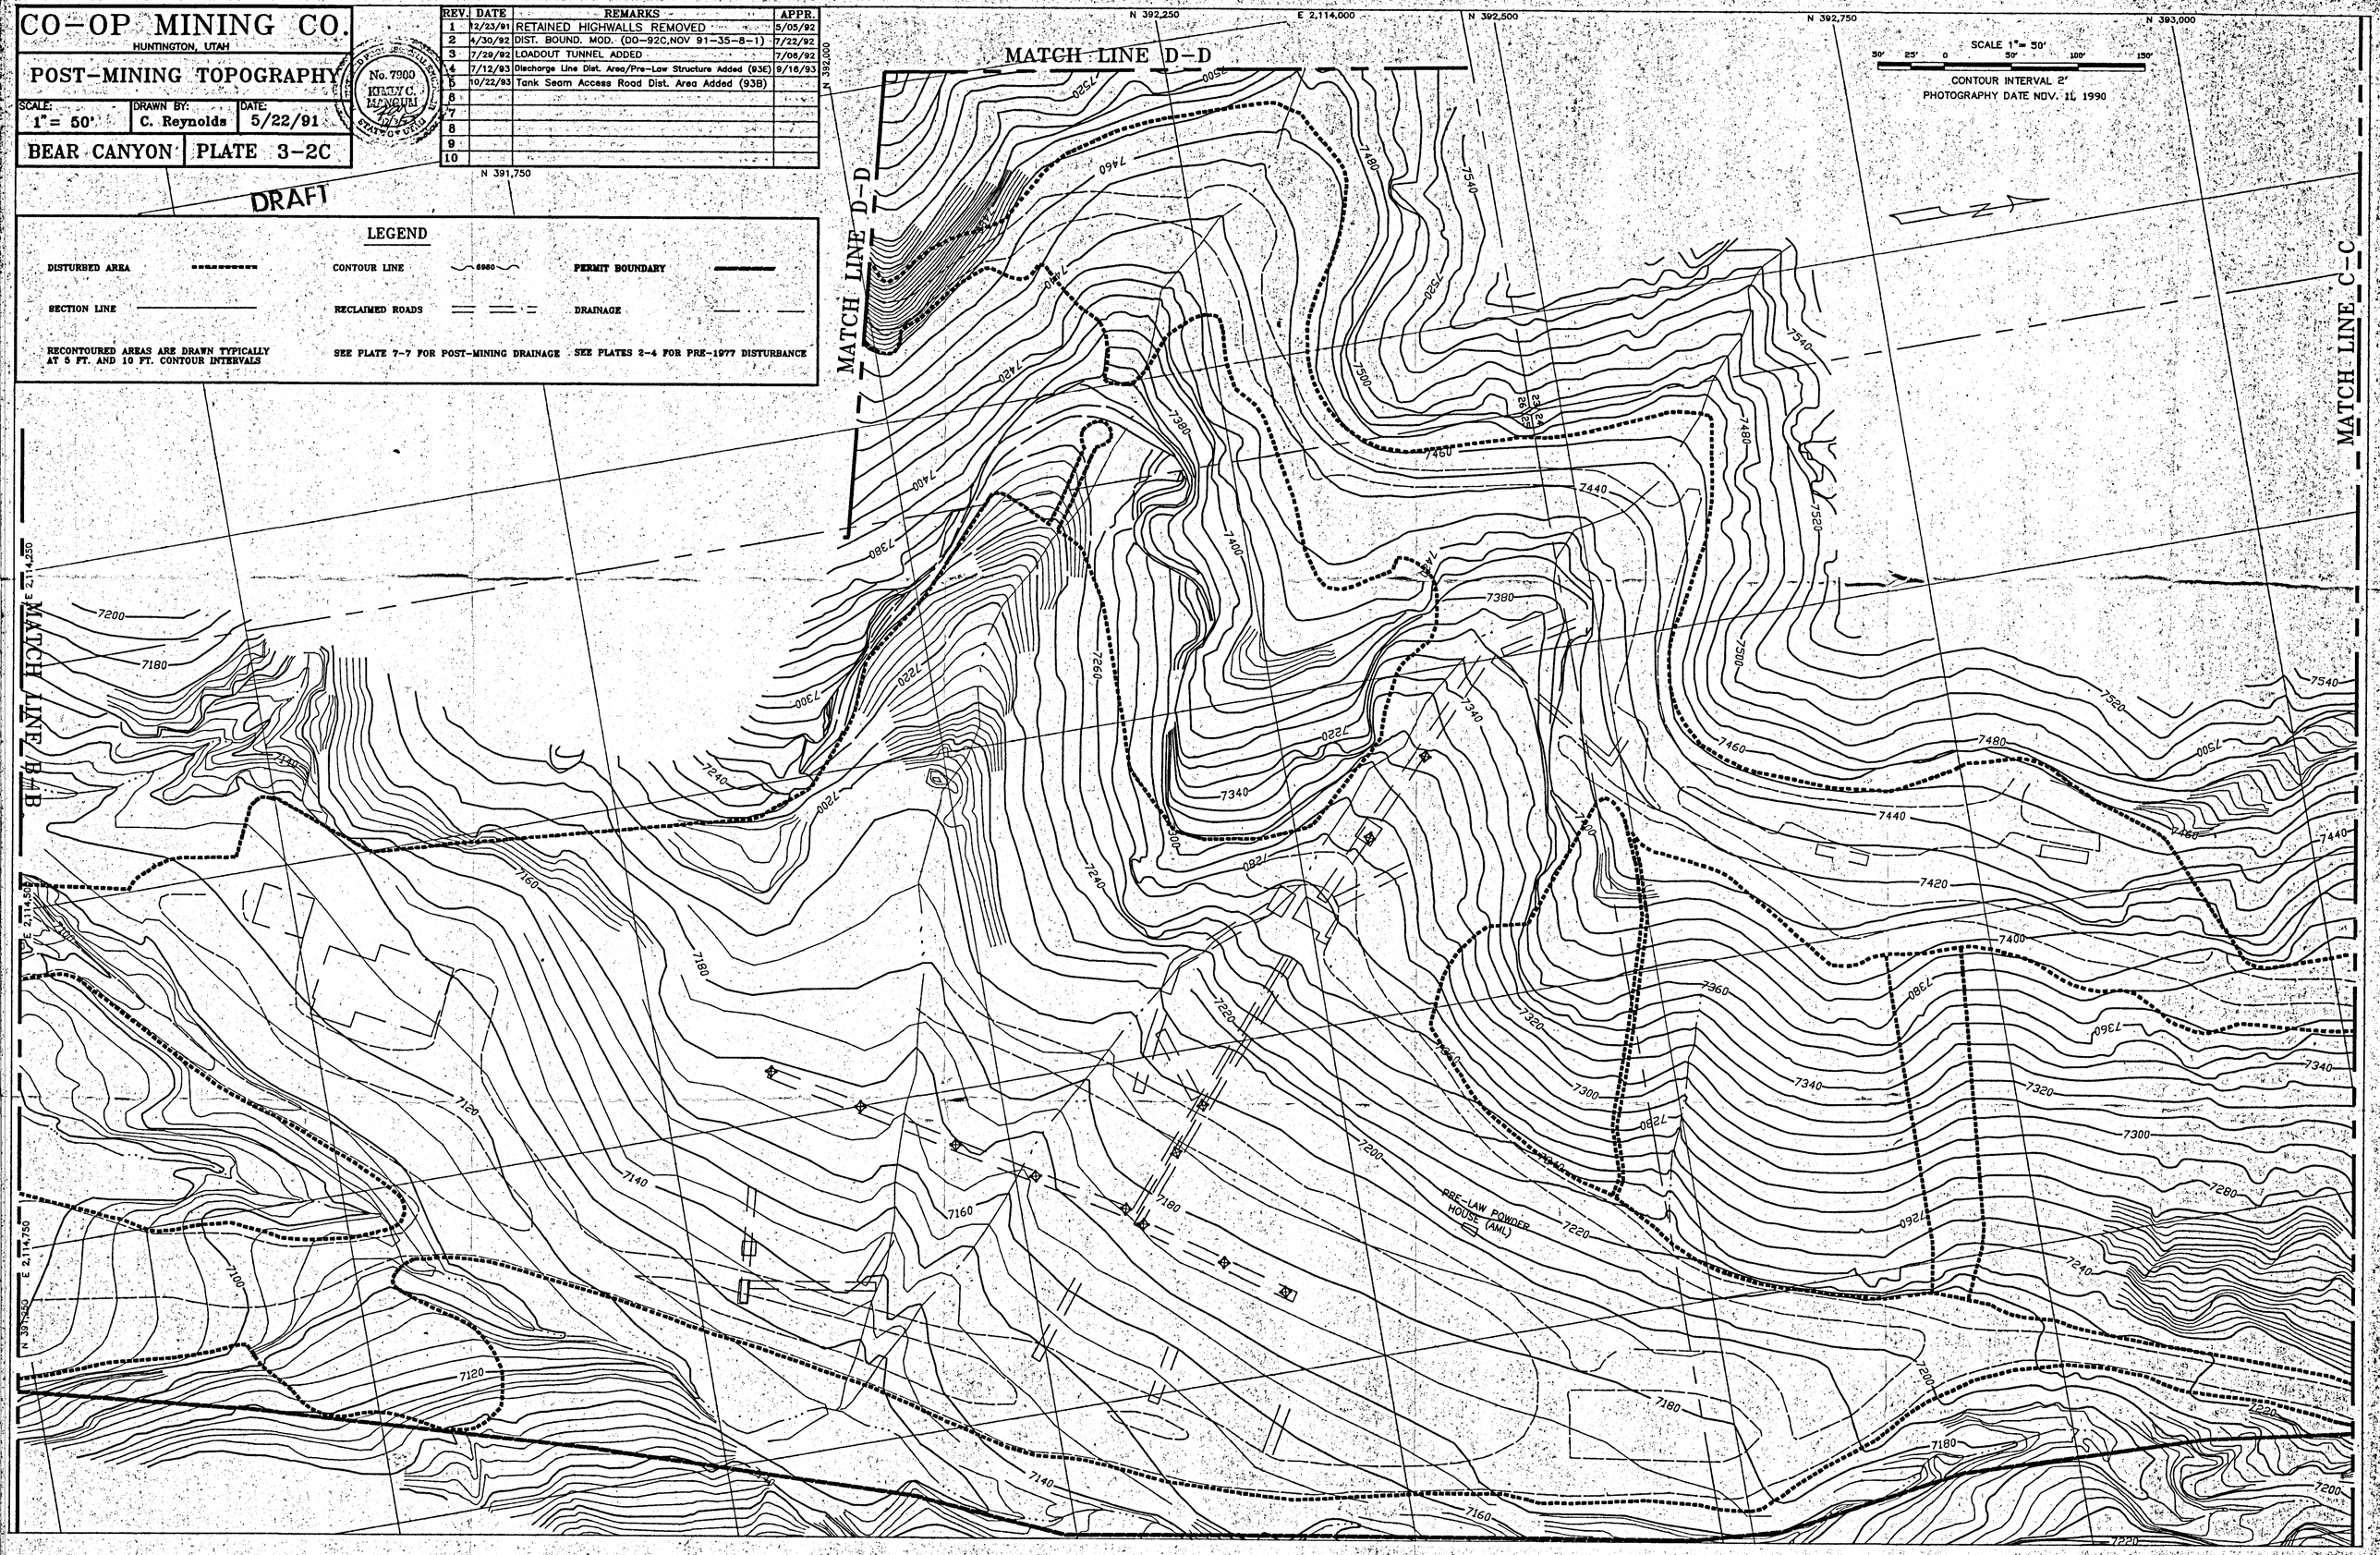
SEE PLATES 2-4 FOR PRE-1977 DISTURBANCE