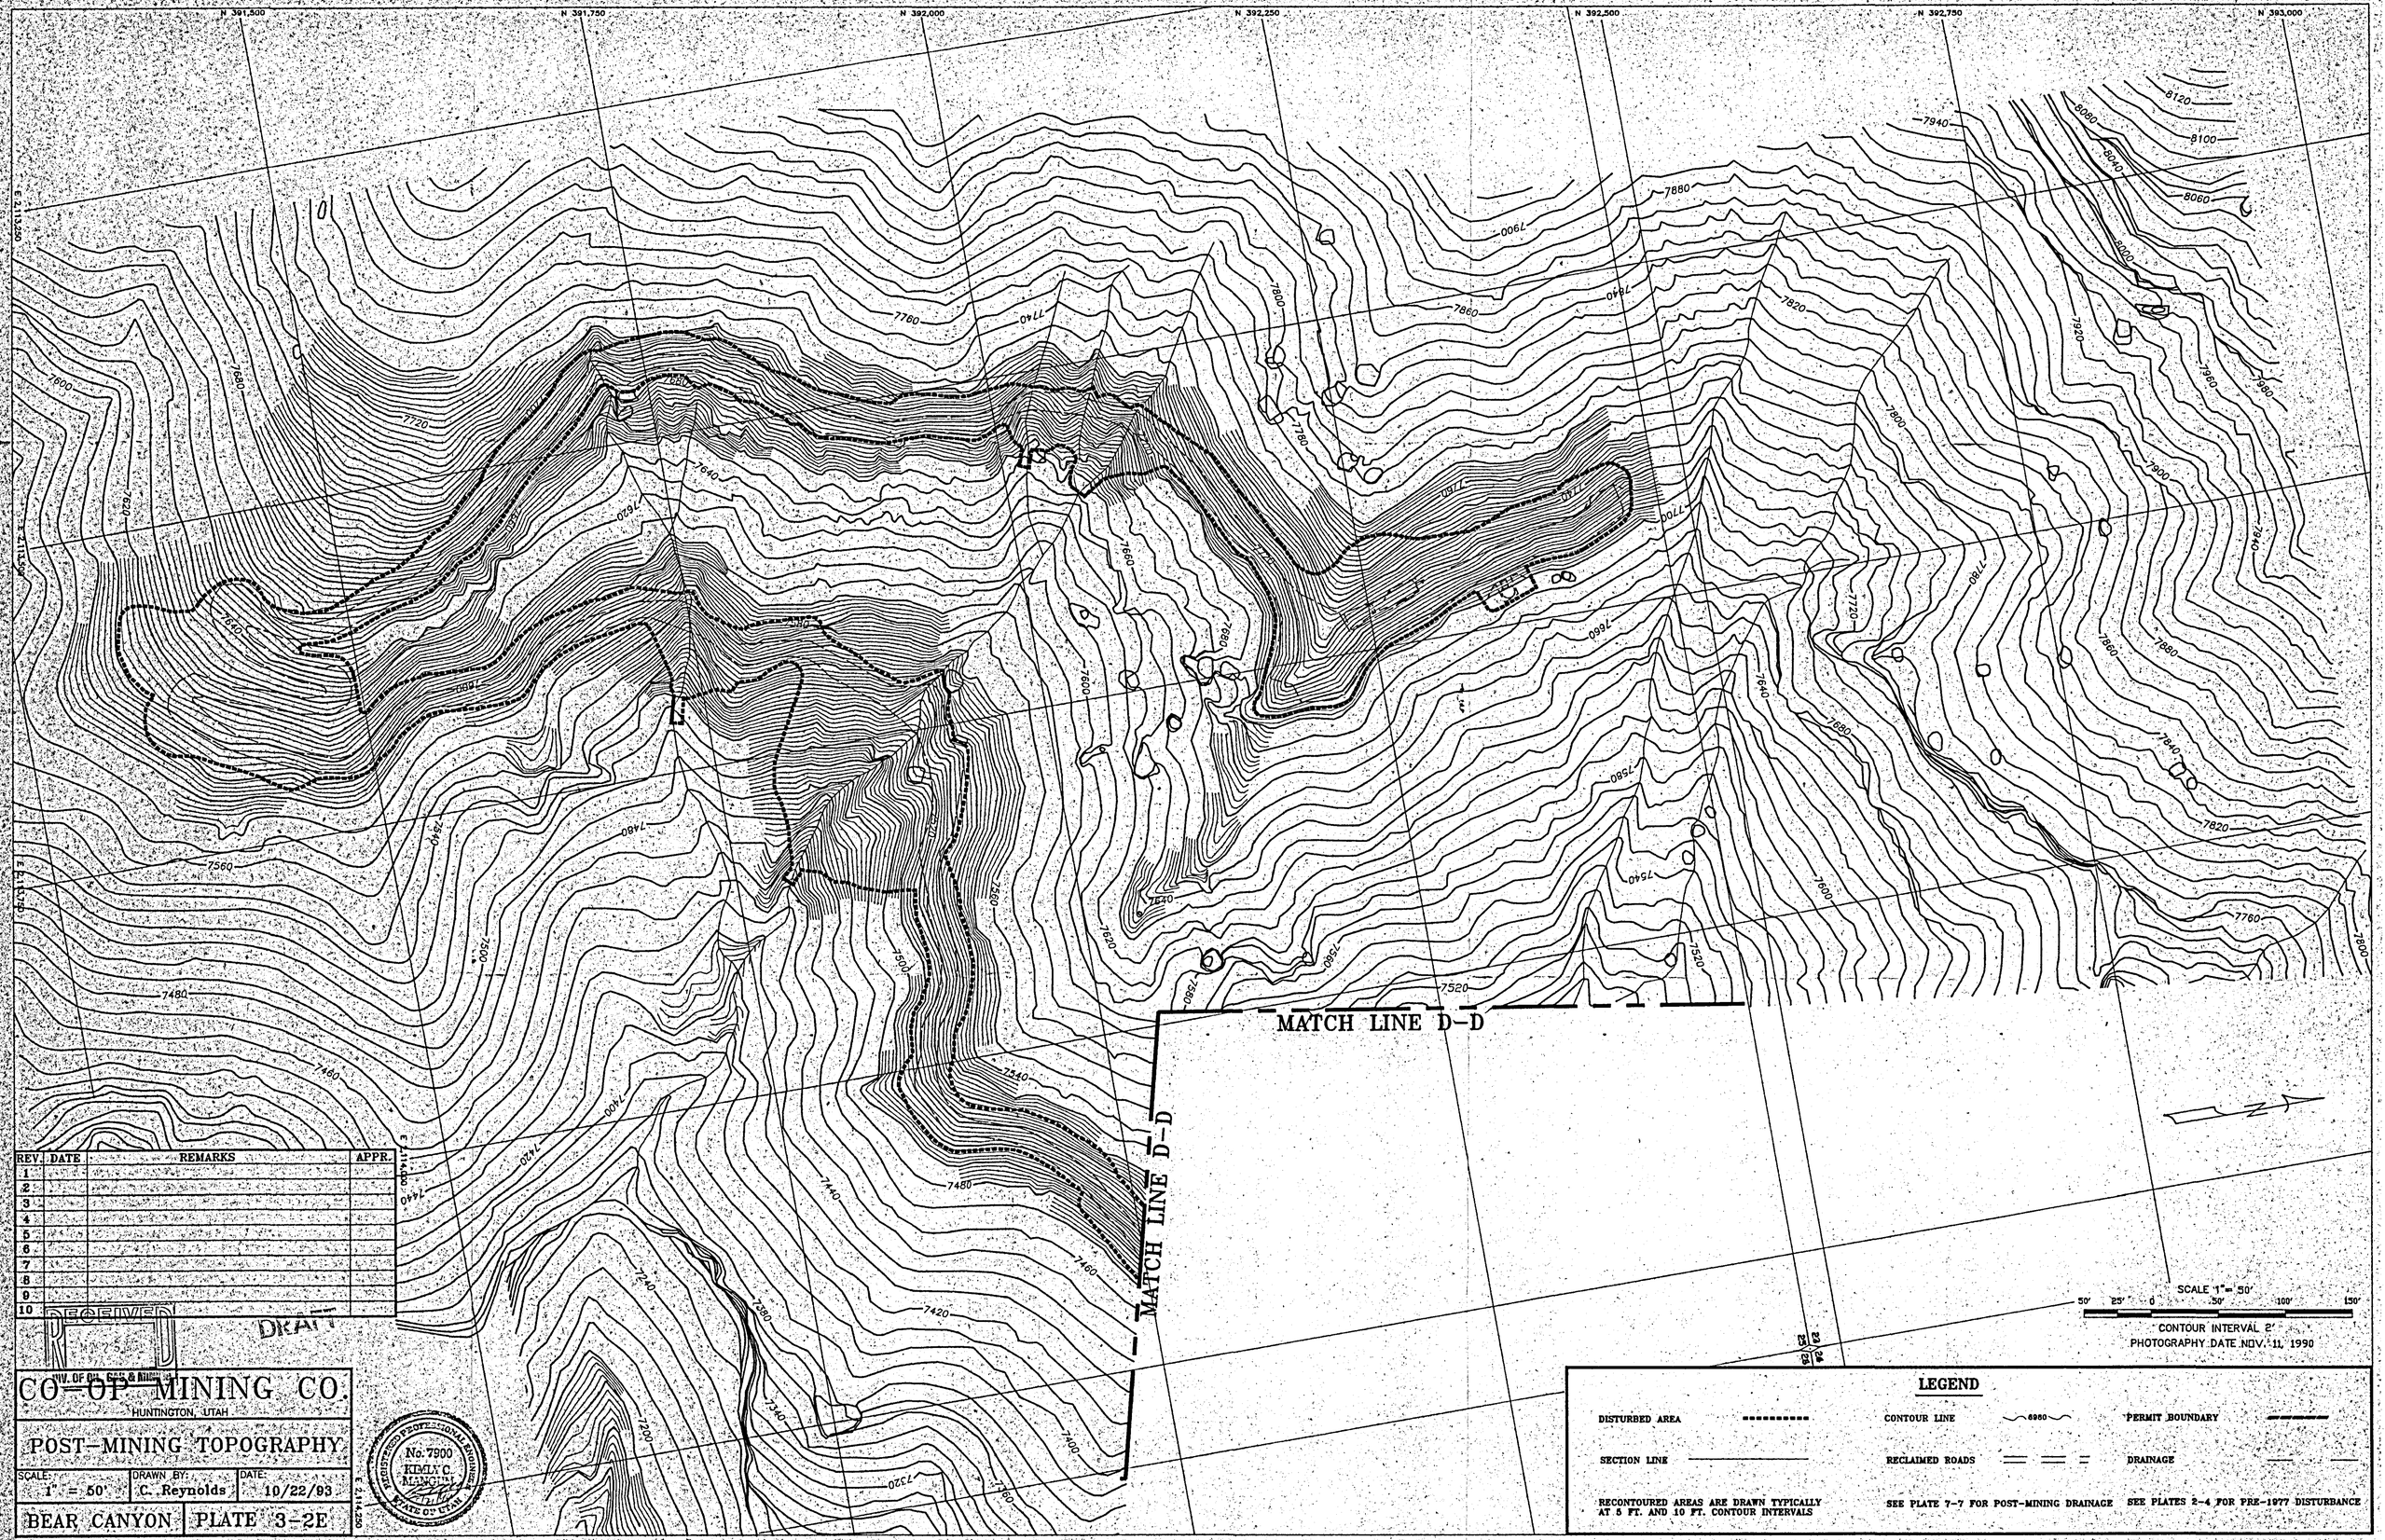
N 391,500
N 391,750
N 392,000
N 392,250
N 392,500
N 392,750
N 393,000
MATCH LINE D-D
MATCH LINE D-D
SCALE 1" = 50'
50' 25' 0 50' 100' 150'
CONTOUR INTERVAL 2'
PHOTOGRAPHY DATE NOV. 11, 1990
LEGEND
DISTURBED AREA
CONTOUR LINE
PERMIT BOUNDARY
SECTION LINE
RECLAIMED ROADS
DRAINAGE
RECONTOURED AREAS ARE DRAWN TYPICALLY AT 5 FT. AND 10 FT. CONTOUR INTERVALS
SEE PLATE 7-7 FOR POST-MINING DRAINAGE
SEE PLATES 2-4 FOR PRE-1977 DISTURBANCE
REV. DATE REMARKS APPR.
1
2
3
4
5
6
7
8
9
10
RECEIVED
DRAFT
DIV. OF OIL, GAS & MINING
CO-OP MINING CO.
HUNTINGTON, UTAH
POST-MINING TOPOGRAPHY
SCALE: 1" = 50'
DRAWN BY: C. Reynolds
DATE: 10/22/93
BEAR CANYON
PLATE 3-2E
REGISTERED PROFESSIONAL ENGINEER
No. 7900
KIMLY C. MANGUM
STATE OF UTAH