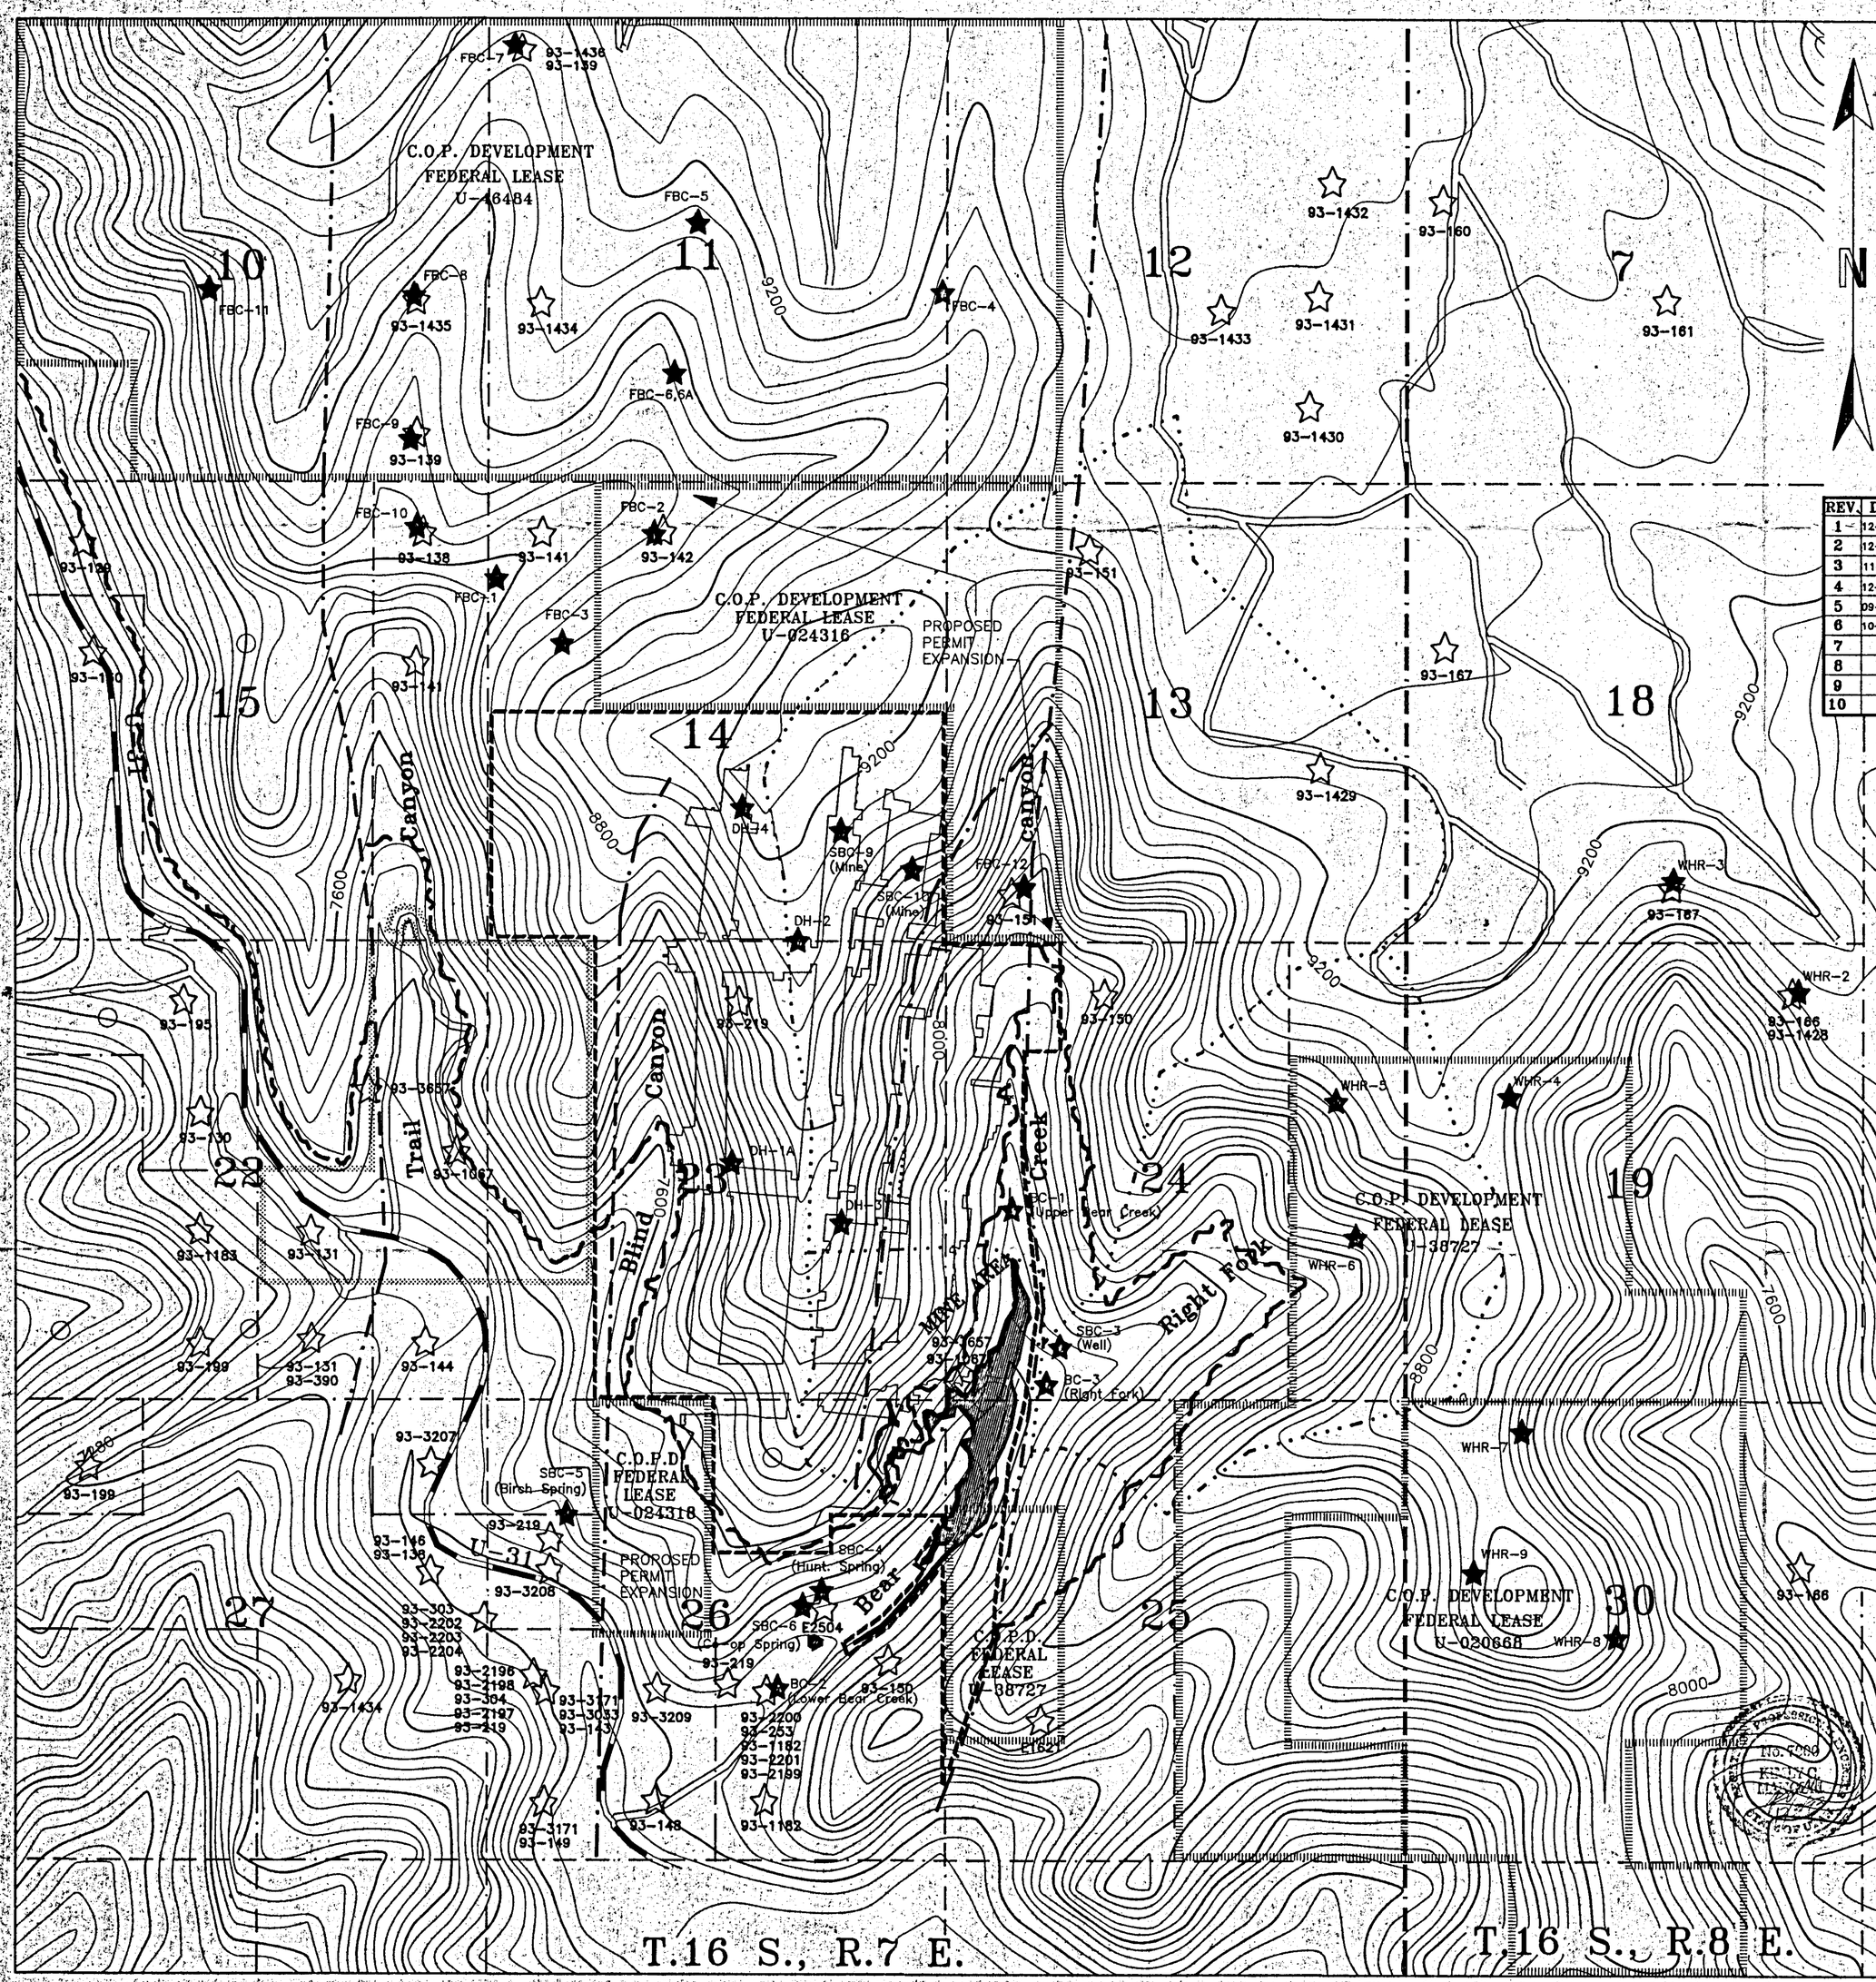

LEGEND

- BEAR CANYON PERMIT
- TRAIL CANYON PERMIT
- FEDERAL LEASE BOUNDARIES
- DISTURBED AREA
- WATERSHED AREA
- WATER SAMPLE SITE — SBC-1
- WATER RIGHTS — 93-1434
- SECTION LINE
- COAL OUTCROP
- FAULT LINE
- MINE WORKINGS

SEE PLATE 7-5 FOR WATERSHED AREAS

SEE PLATES 7-1 FOR HYDROLOGY

REV.	DATE	REMARKS	APPR.
1	12-07-92	Federal Lease Areas Added, Scale Modified	12-08-92
2	12-07-92	DH-1A, DH-2, DH-3 Added (92S)	12-08-92
3	11-20-92	Shower House Proposal Added (92H)	2-09-93
4	12-07-92	Federal Lease Monitor Points Added (92T)	3-02-93
5	09-29-93	Proposed DH-4 Added	10-26-93
6	10-22-93	Tank Seam Disturbed Area Added (93B)	
7			
8			
9			
10			

CO-OP MINING CO.

HUNTINGTON, UTAH

WATER MONITORING

SCALE:	DRAWN BY:	DATE:
1" = 1000'	C. Reynolds	12-07-92

BEAR CANYON | PLATE 7-4