CO-OP MINING CO.

HUNTINGTON, UTAH

RECLAMATION AREA

SCALE:	DRAWN BY:	DATE:
1" = 50'	C. REYNOLDS	5/13/91

BEAR CANYON | PLATE 8-5D

No. 7900 KIMLY C. MANGUM

DRAFT

REV.	DATE	REMARKS	APPR.
1	10/91	Soil Sample Locations Plotted	05/05/92
2	10/22/93	Topsoil Areas Revised (93B)	
3			
4			
5			
6			
7			
8			
9			
10			

LEGEND

DISTURBED AREA

CONTOUR LINE 6900

RECLAMATION AREA

AREA NOT REQUIRING RECONTOURING OR TOPSOIL WITHIN THE DISTURBED AREA

TOPSOIL SAMPLE LOCATIONS

NOTE: WHERE DISTURBED AND RECLAMATION BOUNDARIES COINCIDE, ONLY THE RECLAMATION BOUNDARY IS SHOWN.

SEE PLATE 7-7 FOR POST MINING DRAINAGE.

SEE PLATES 2-4 FOR SURFACE FACILITIES, PERMIT BOUNDARY AND PRE-1977 DISTURBANCE.
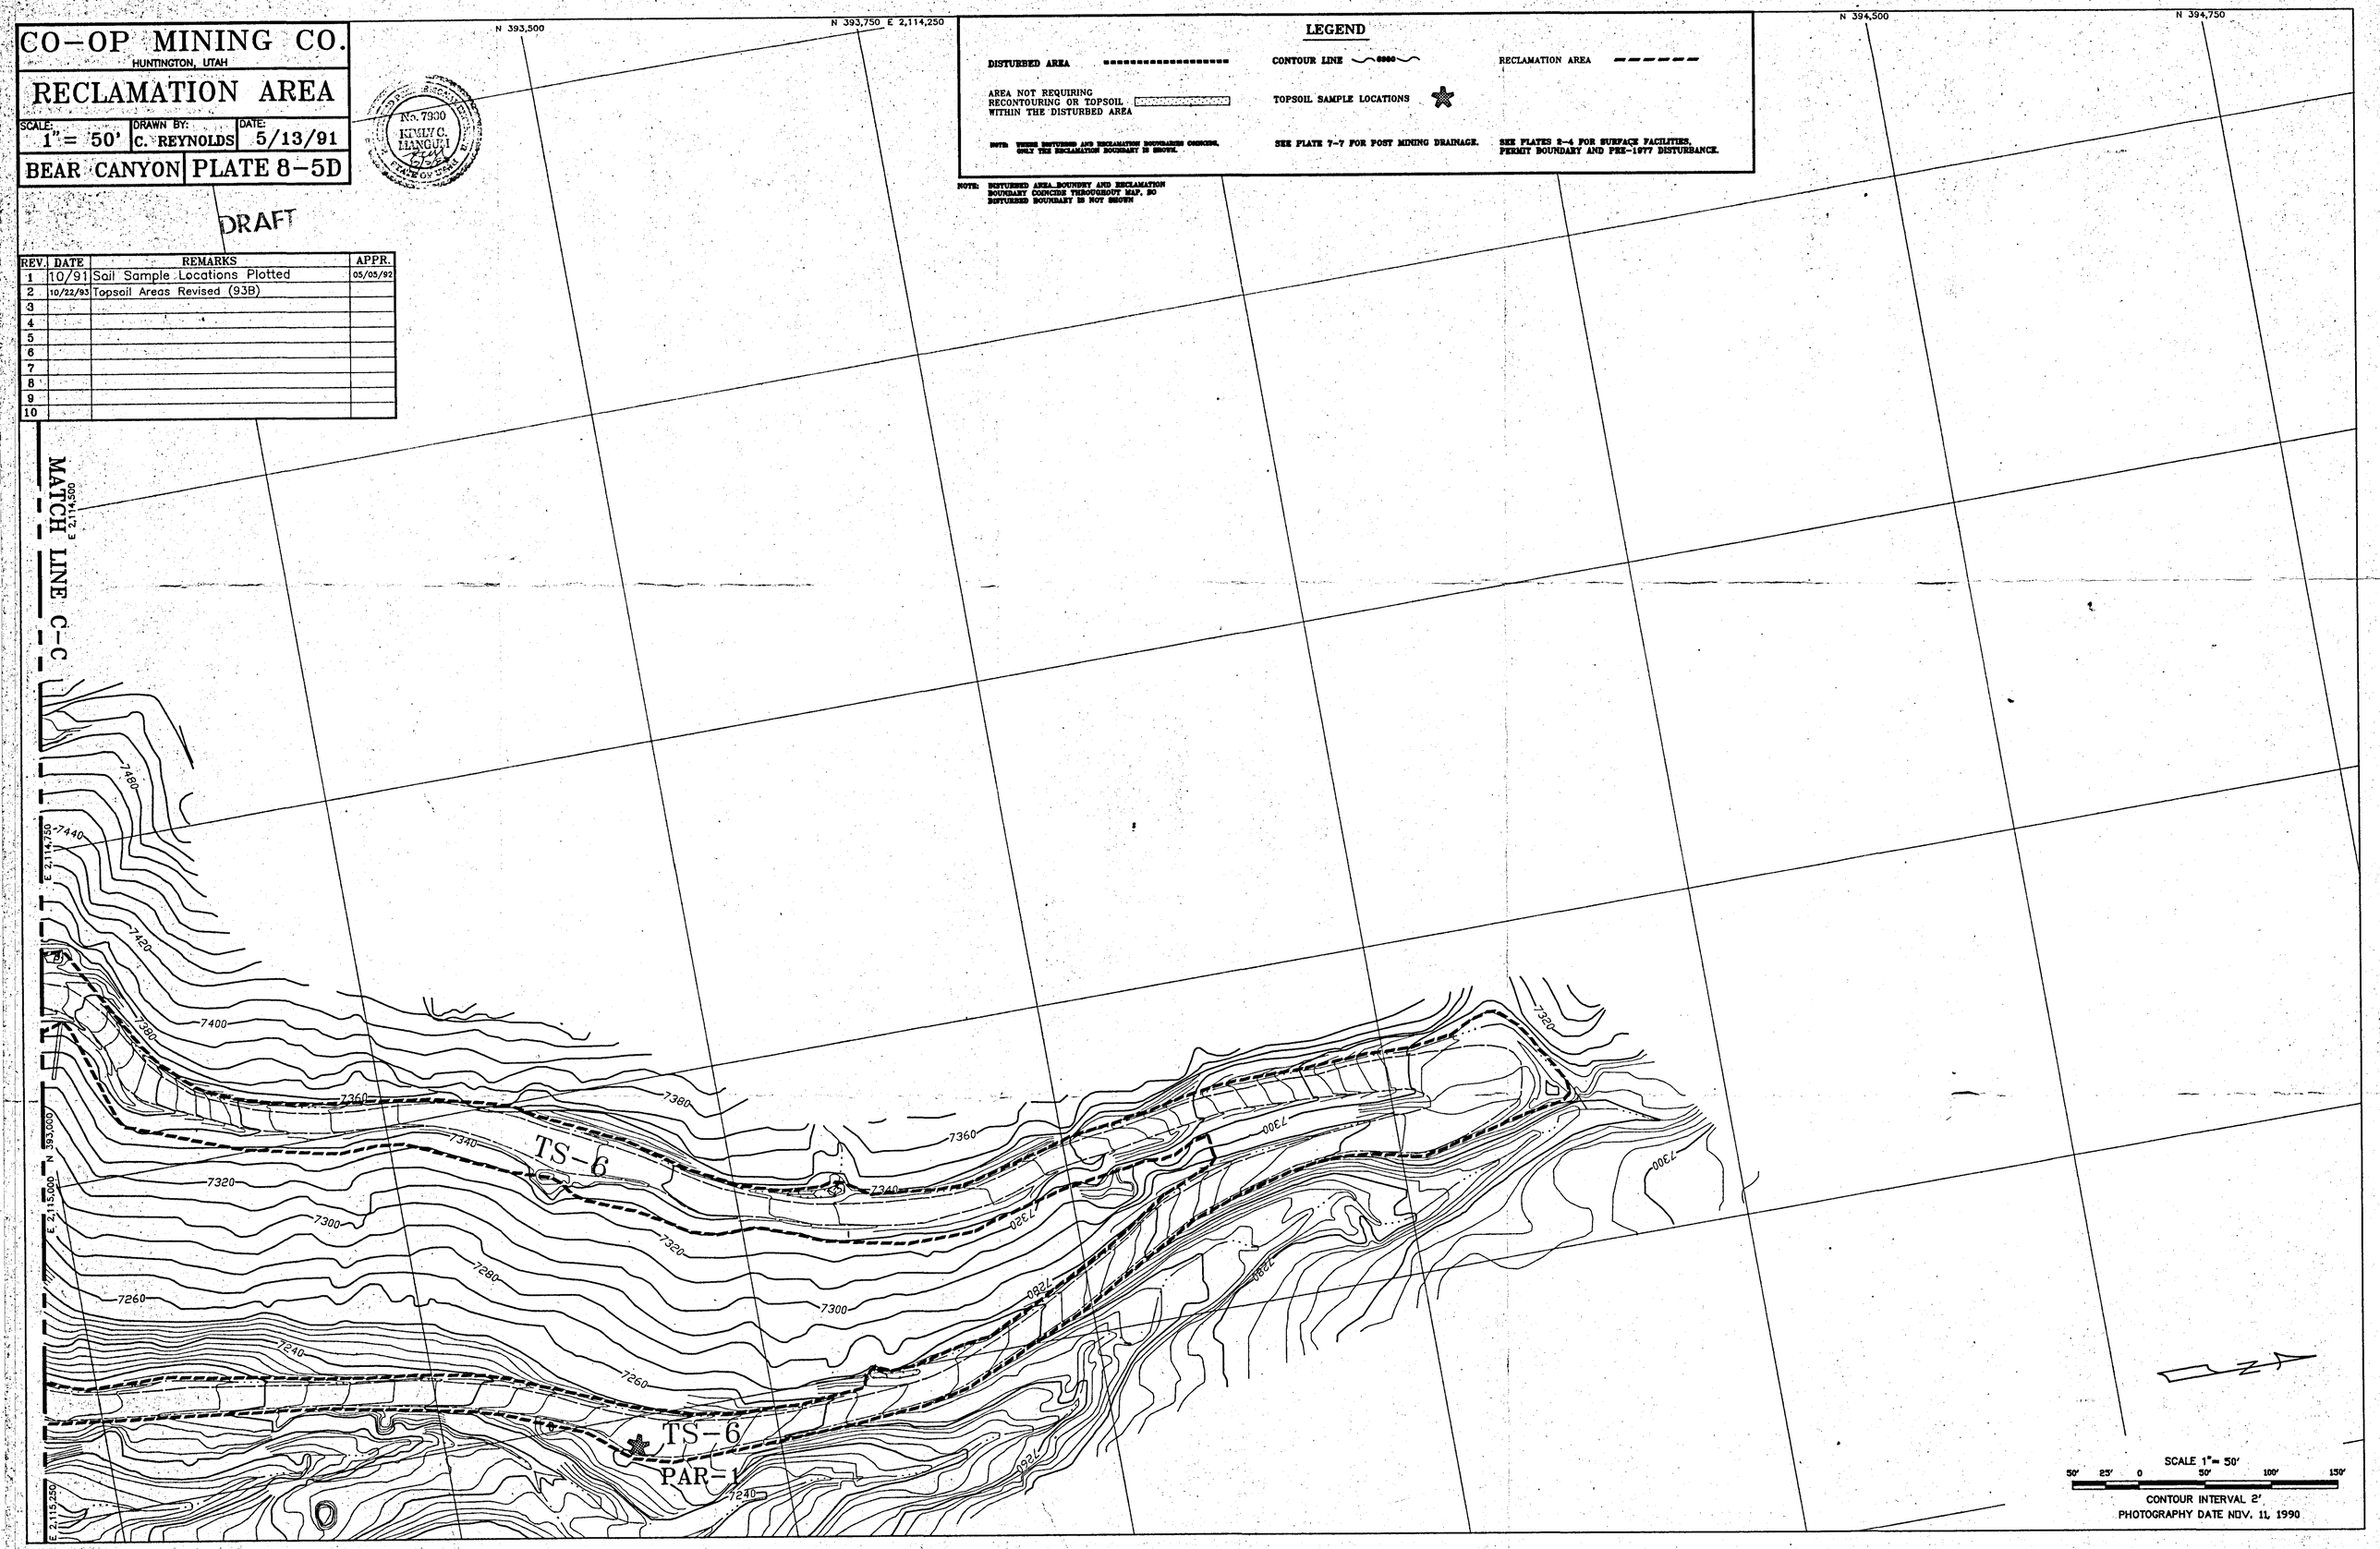
NOTE: DISTURBED AREA BOUNDRY AND RECLAMATION BOUNDARY COINCIDE THROUGHOUT MAP, SO DISTURBED BOUNDARY IS NOT SHOWN