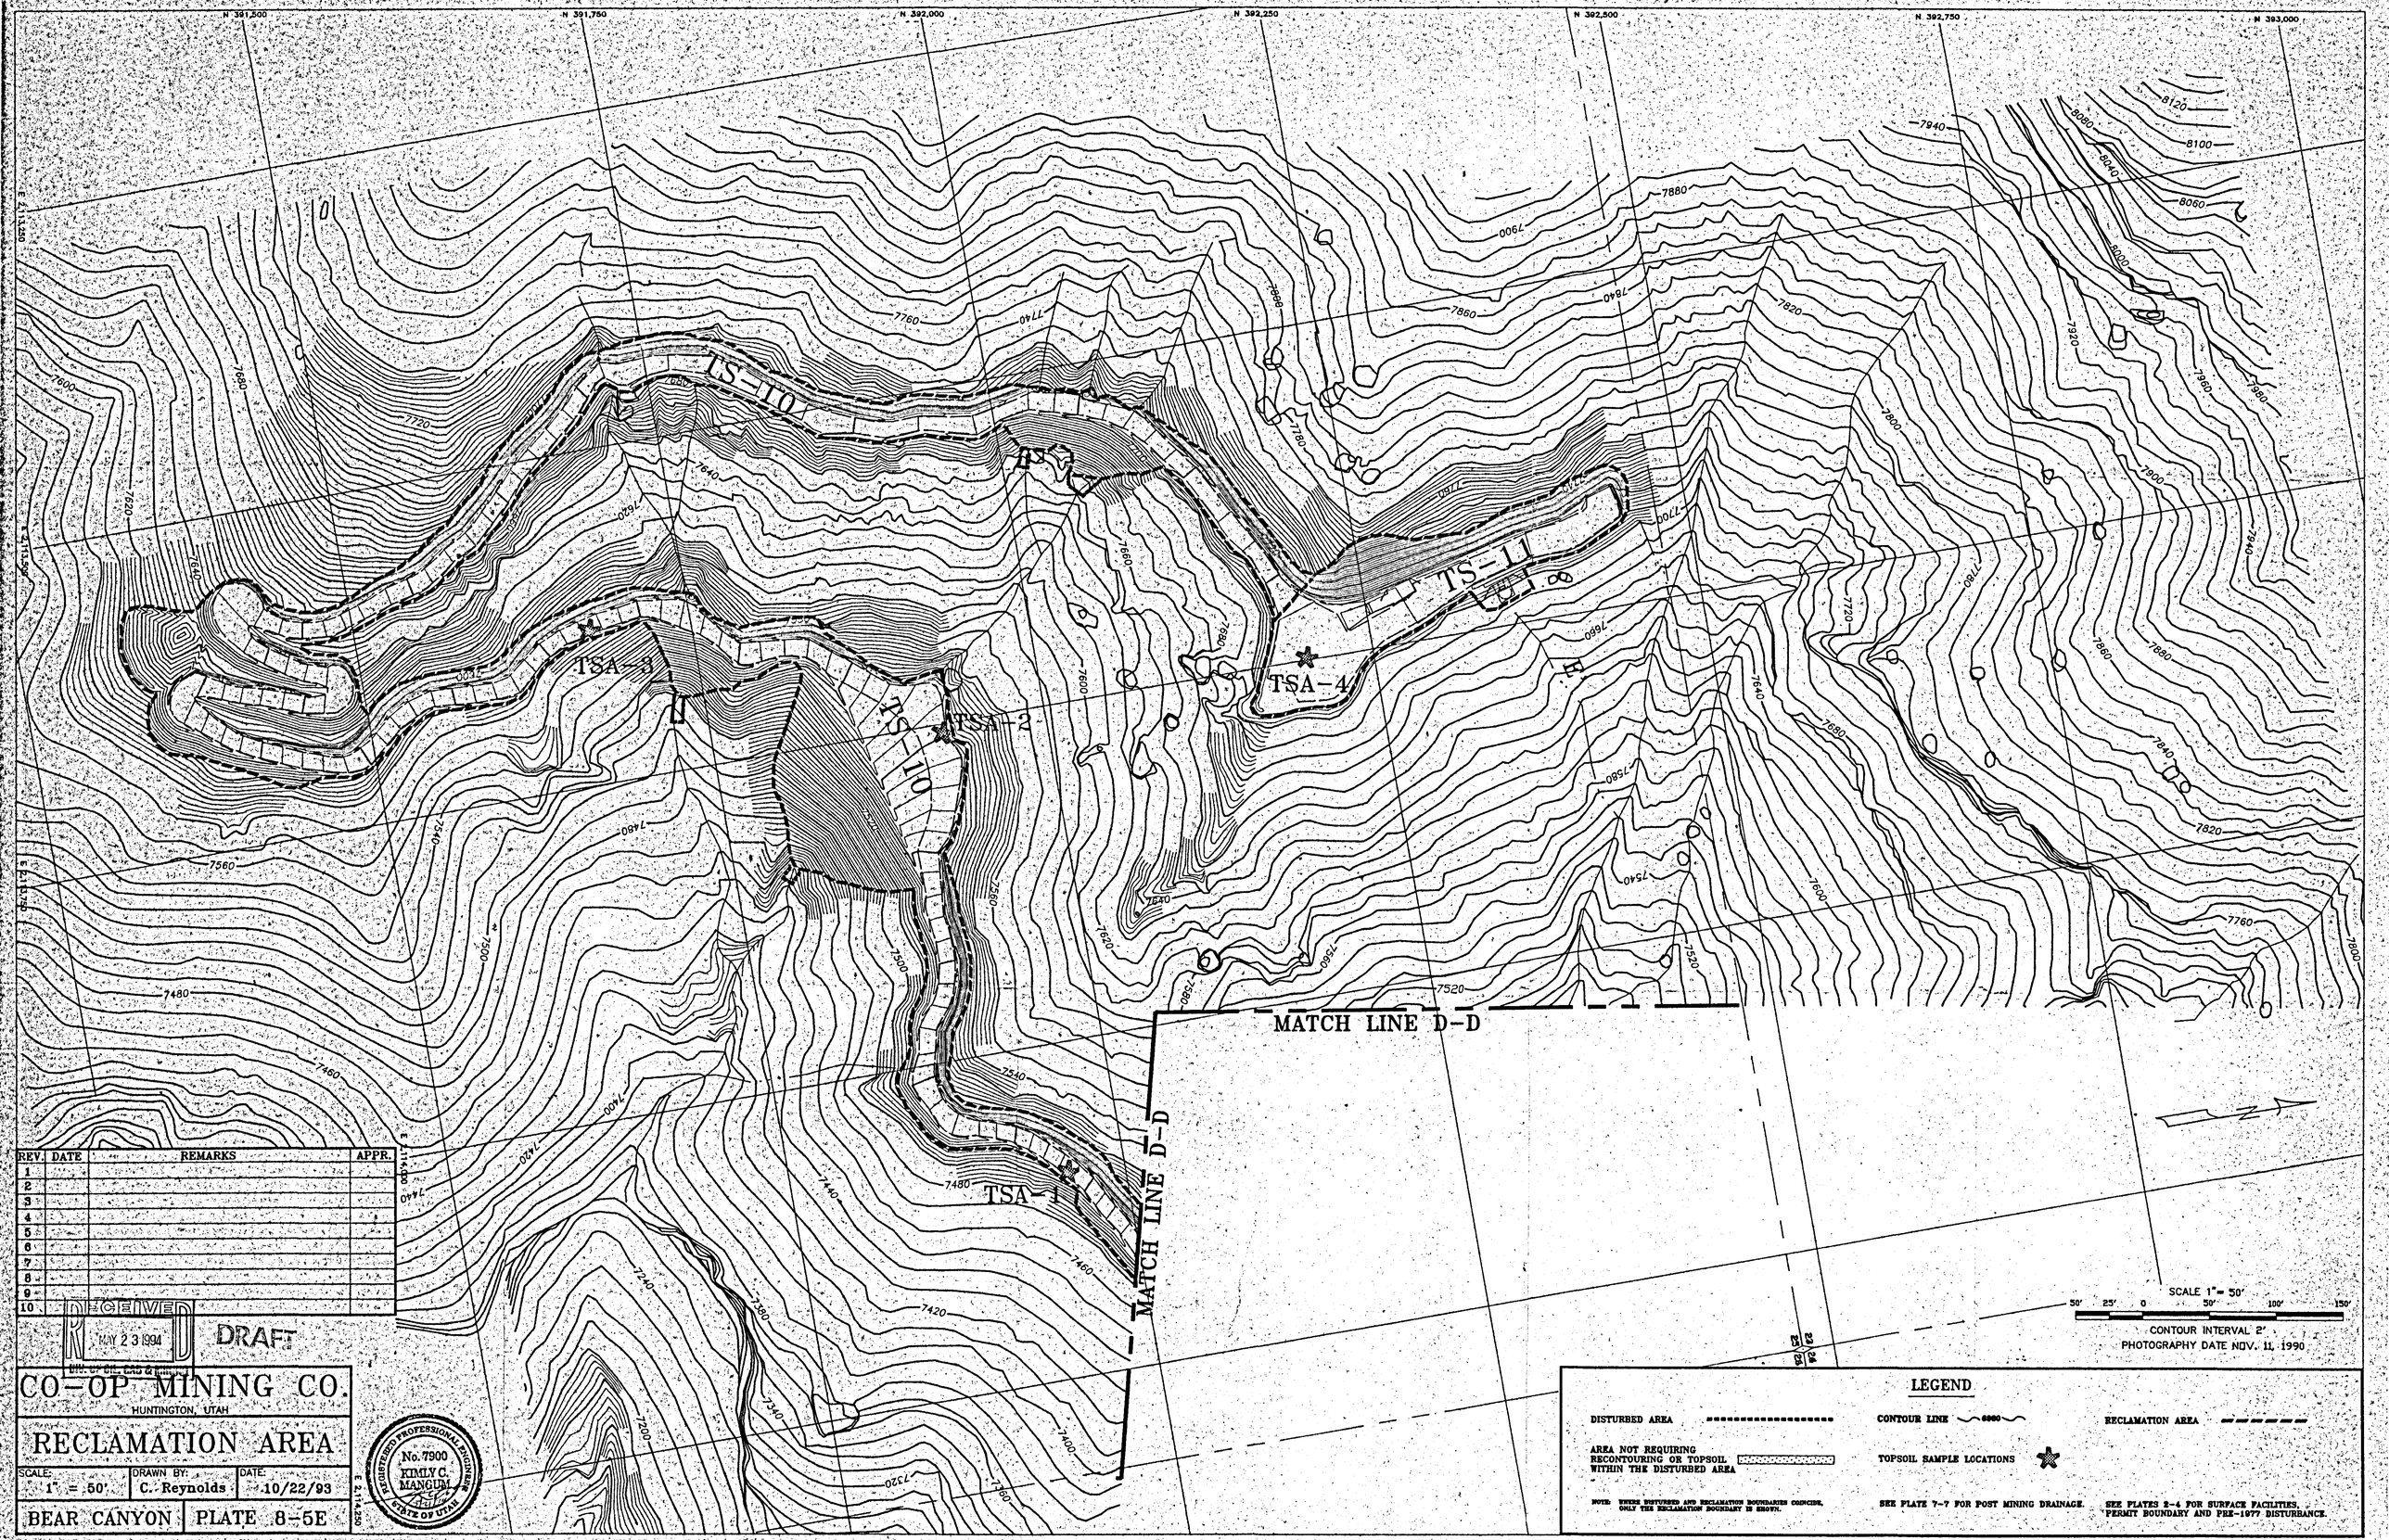

REV.	DATE	REMARKS	APPR.
1			
2			
3			
4			
5			
6			
7			
8			
9			
10			

RECEIVED MAY 23 1994 DIV. OF OIL, GAS & MINING

DRAFT

CO-OP MINING CO.
HUNTINGTON, UTAH

RECLAMATION AREA

SCALE:	DRAWN BY:	DATE:
1" = 50'	C. Reynolds	10/22/93

BEAR CANYON | PLATE 8-5E