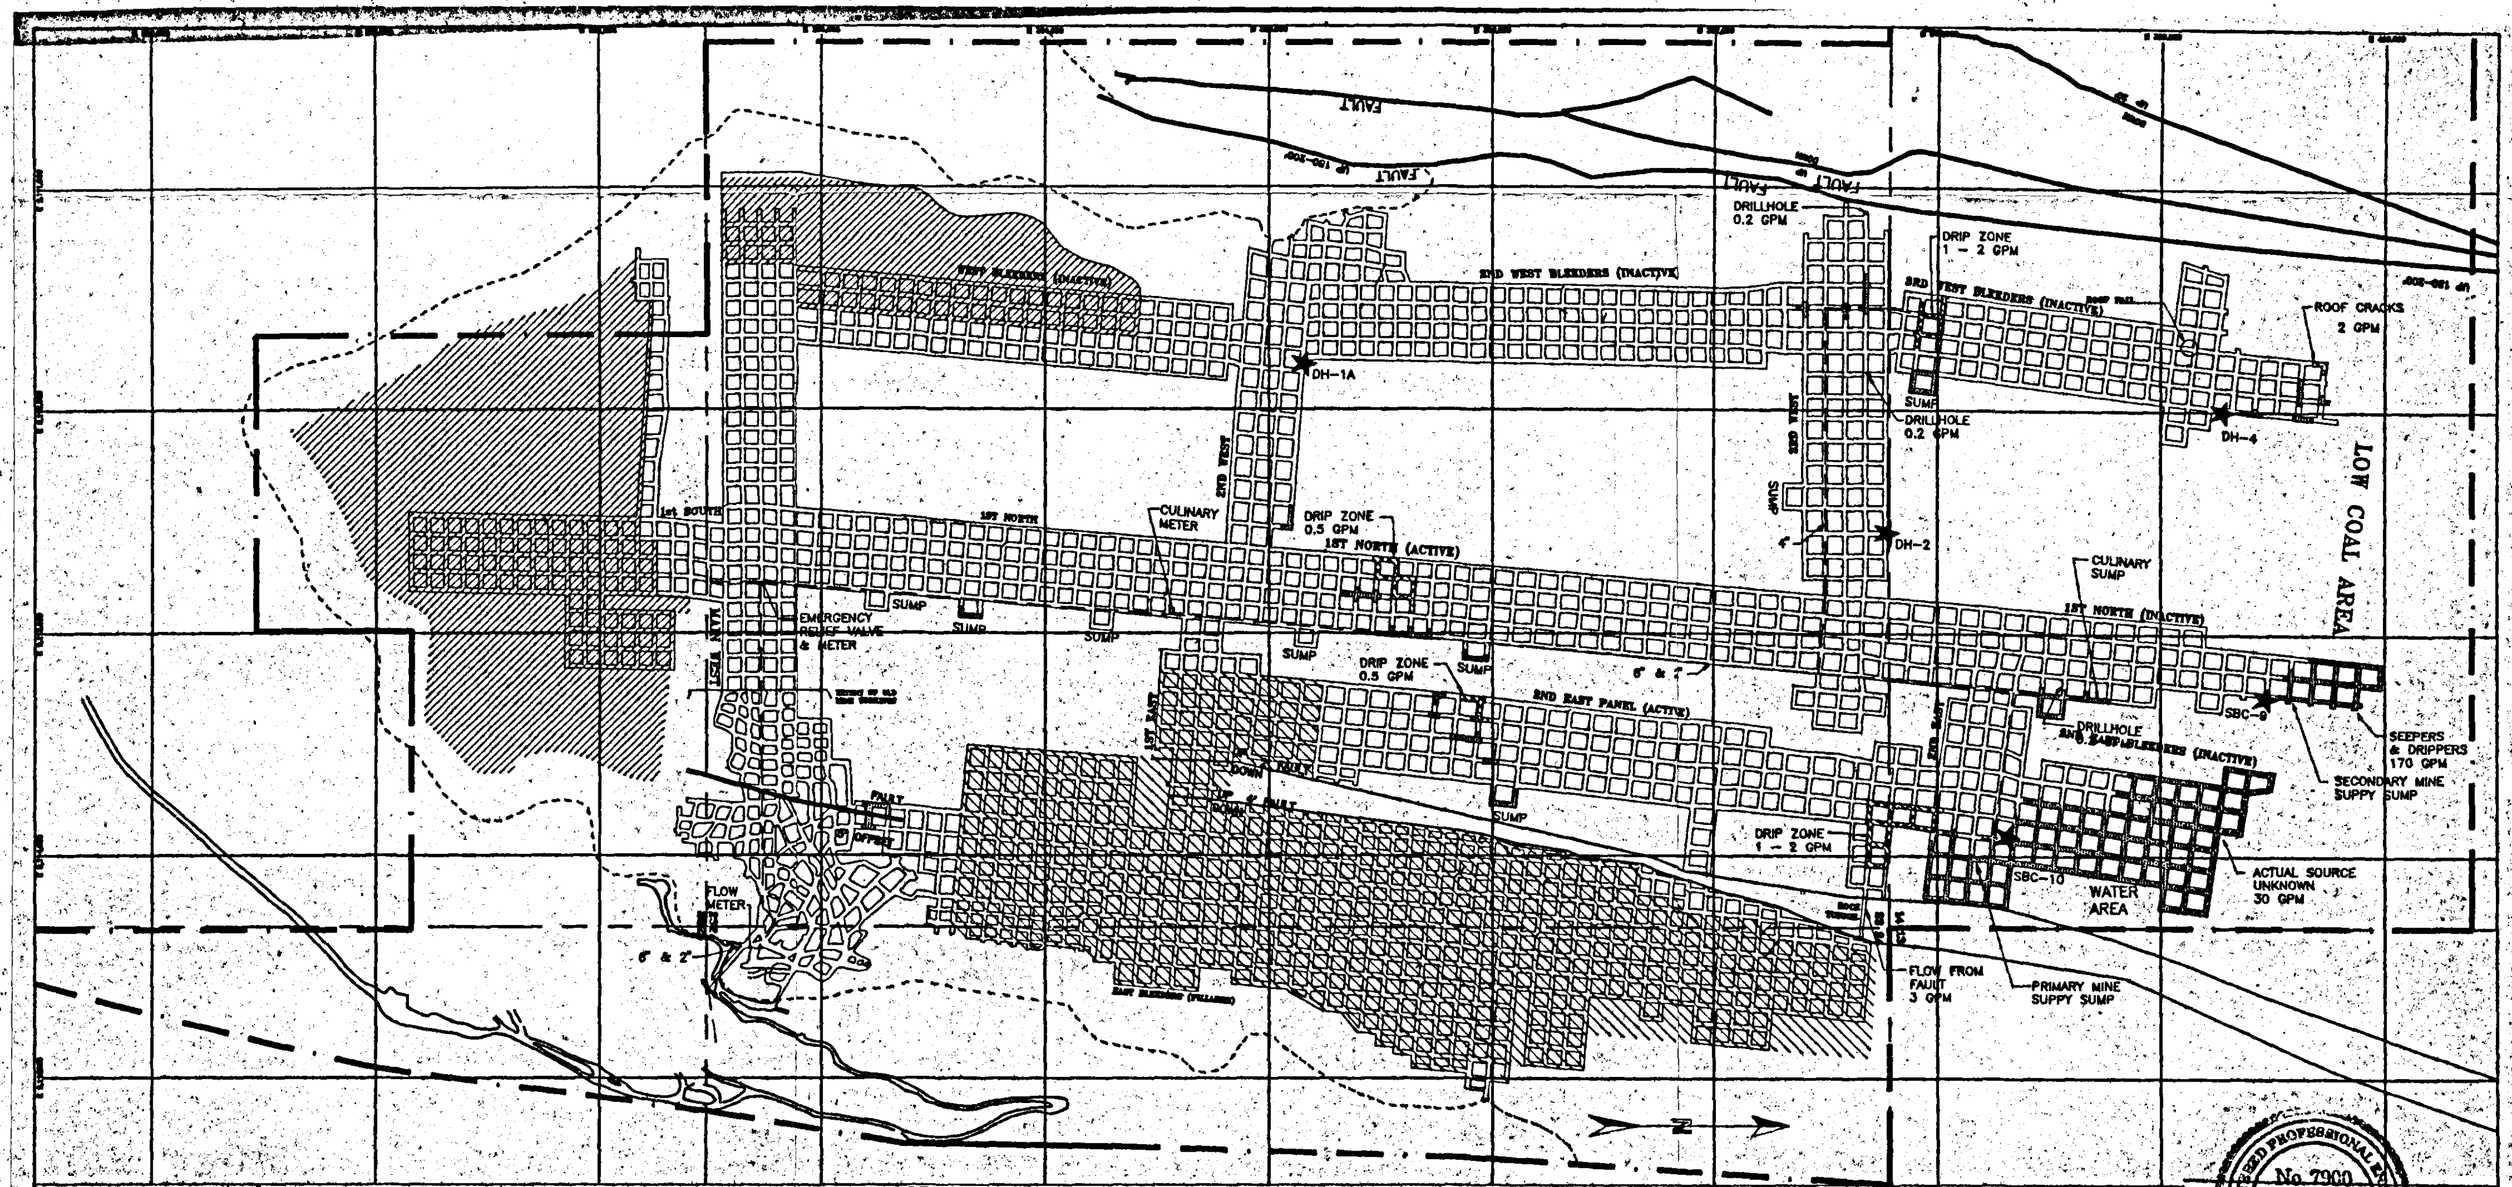

LEGEND

MINE WARNINGS		STANDING WATER		MINE WATER LINE	
PILLARED AREA		ROOF DRIPPERS		WATER SAMPLE POINT	SBC-9
FAULT		FLOOR SEEPS		PERMIT BOUNDARY	
				COAL OUTCROP	

HIAWATHA SEAM
STRIKE – N 19° 45'
DIP 2.5°

CO-OP MINING CO.

MINE WATER SURVEY

BEAR CANYON | PLATE 7-10A

REGISTERED PROFESSIONAL ENGINEER
No. 7900
KIMLY C. MANGUM
STATE OF UTAH