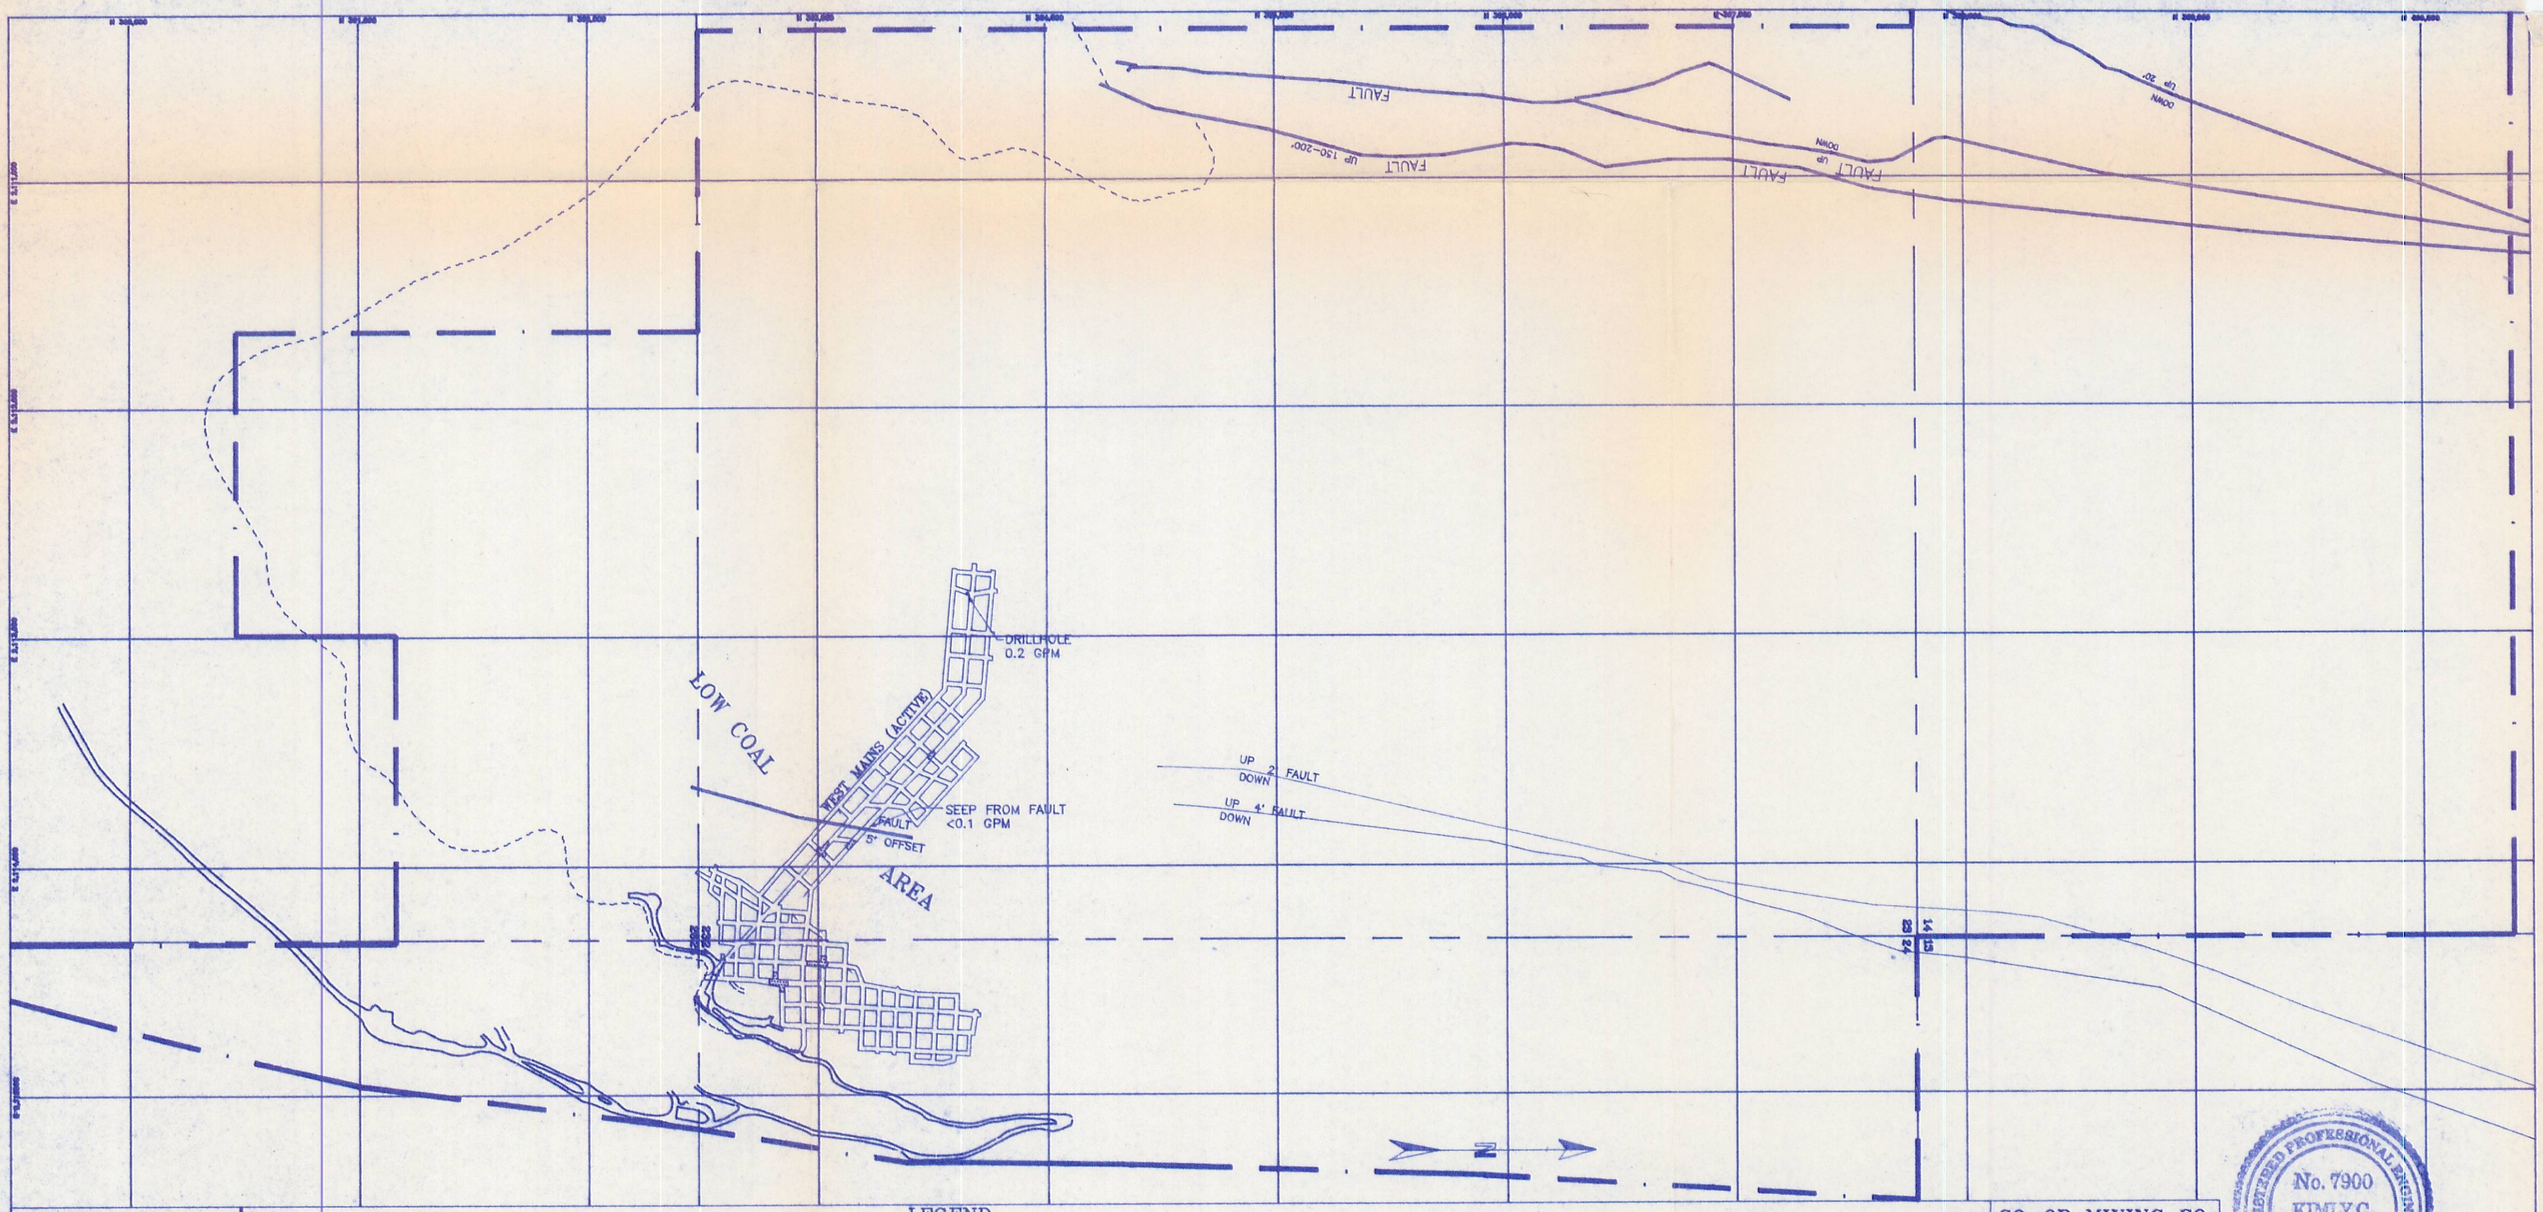

I, THE UNDERSIGNED, HEREBY CERTIFY THAT THIS MAP IS CORRECT TO THE BEST OF MY KNOWLEDGE AND BELIEF.

DATE 1/4/94 SIGNATURE

LEGEND

MINE WORKINGS
PILLARED AREA
FAULT
STANDING WATER
ROOF DRIPPERS
FLOOR SEEPS
MINE WATER LINE
WATER SAMPLE POINT SBC-9
PERMIT BOUNDARY
COAL OUTCROP

HIAWATHA SEAM
STRIKE - N 19° 45'
DIP 2.5°

REGISTERED PROFESSIONAL ENGINEER
No. 7900
KIMLY C. MANGUM
STATE OF UTAH

CO-OP MINING CO.		
MINE WATER SURVEY		
SCALE: 1" = 800'	DRAWN BY: C. Reynolds	DATE: 01-01-94
BEAR CANYON	PLATE 7-10B	