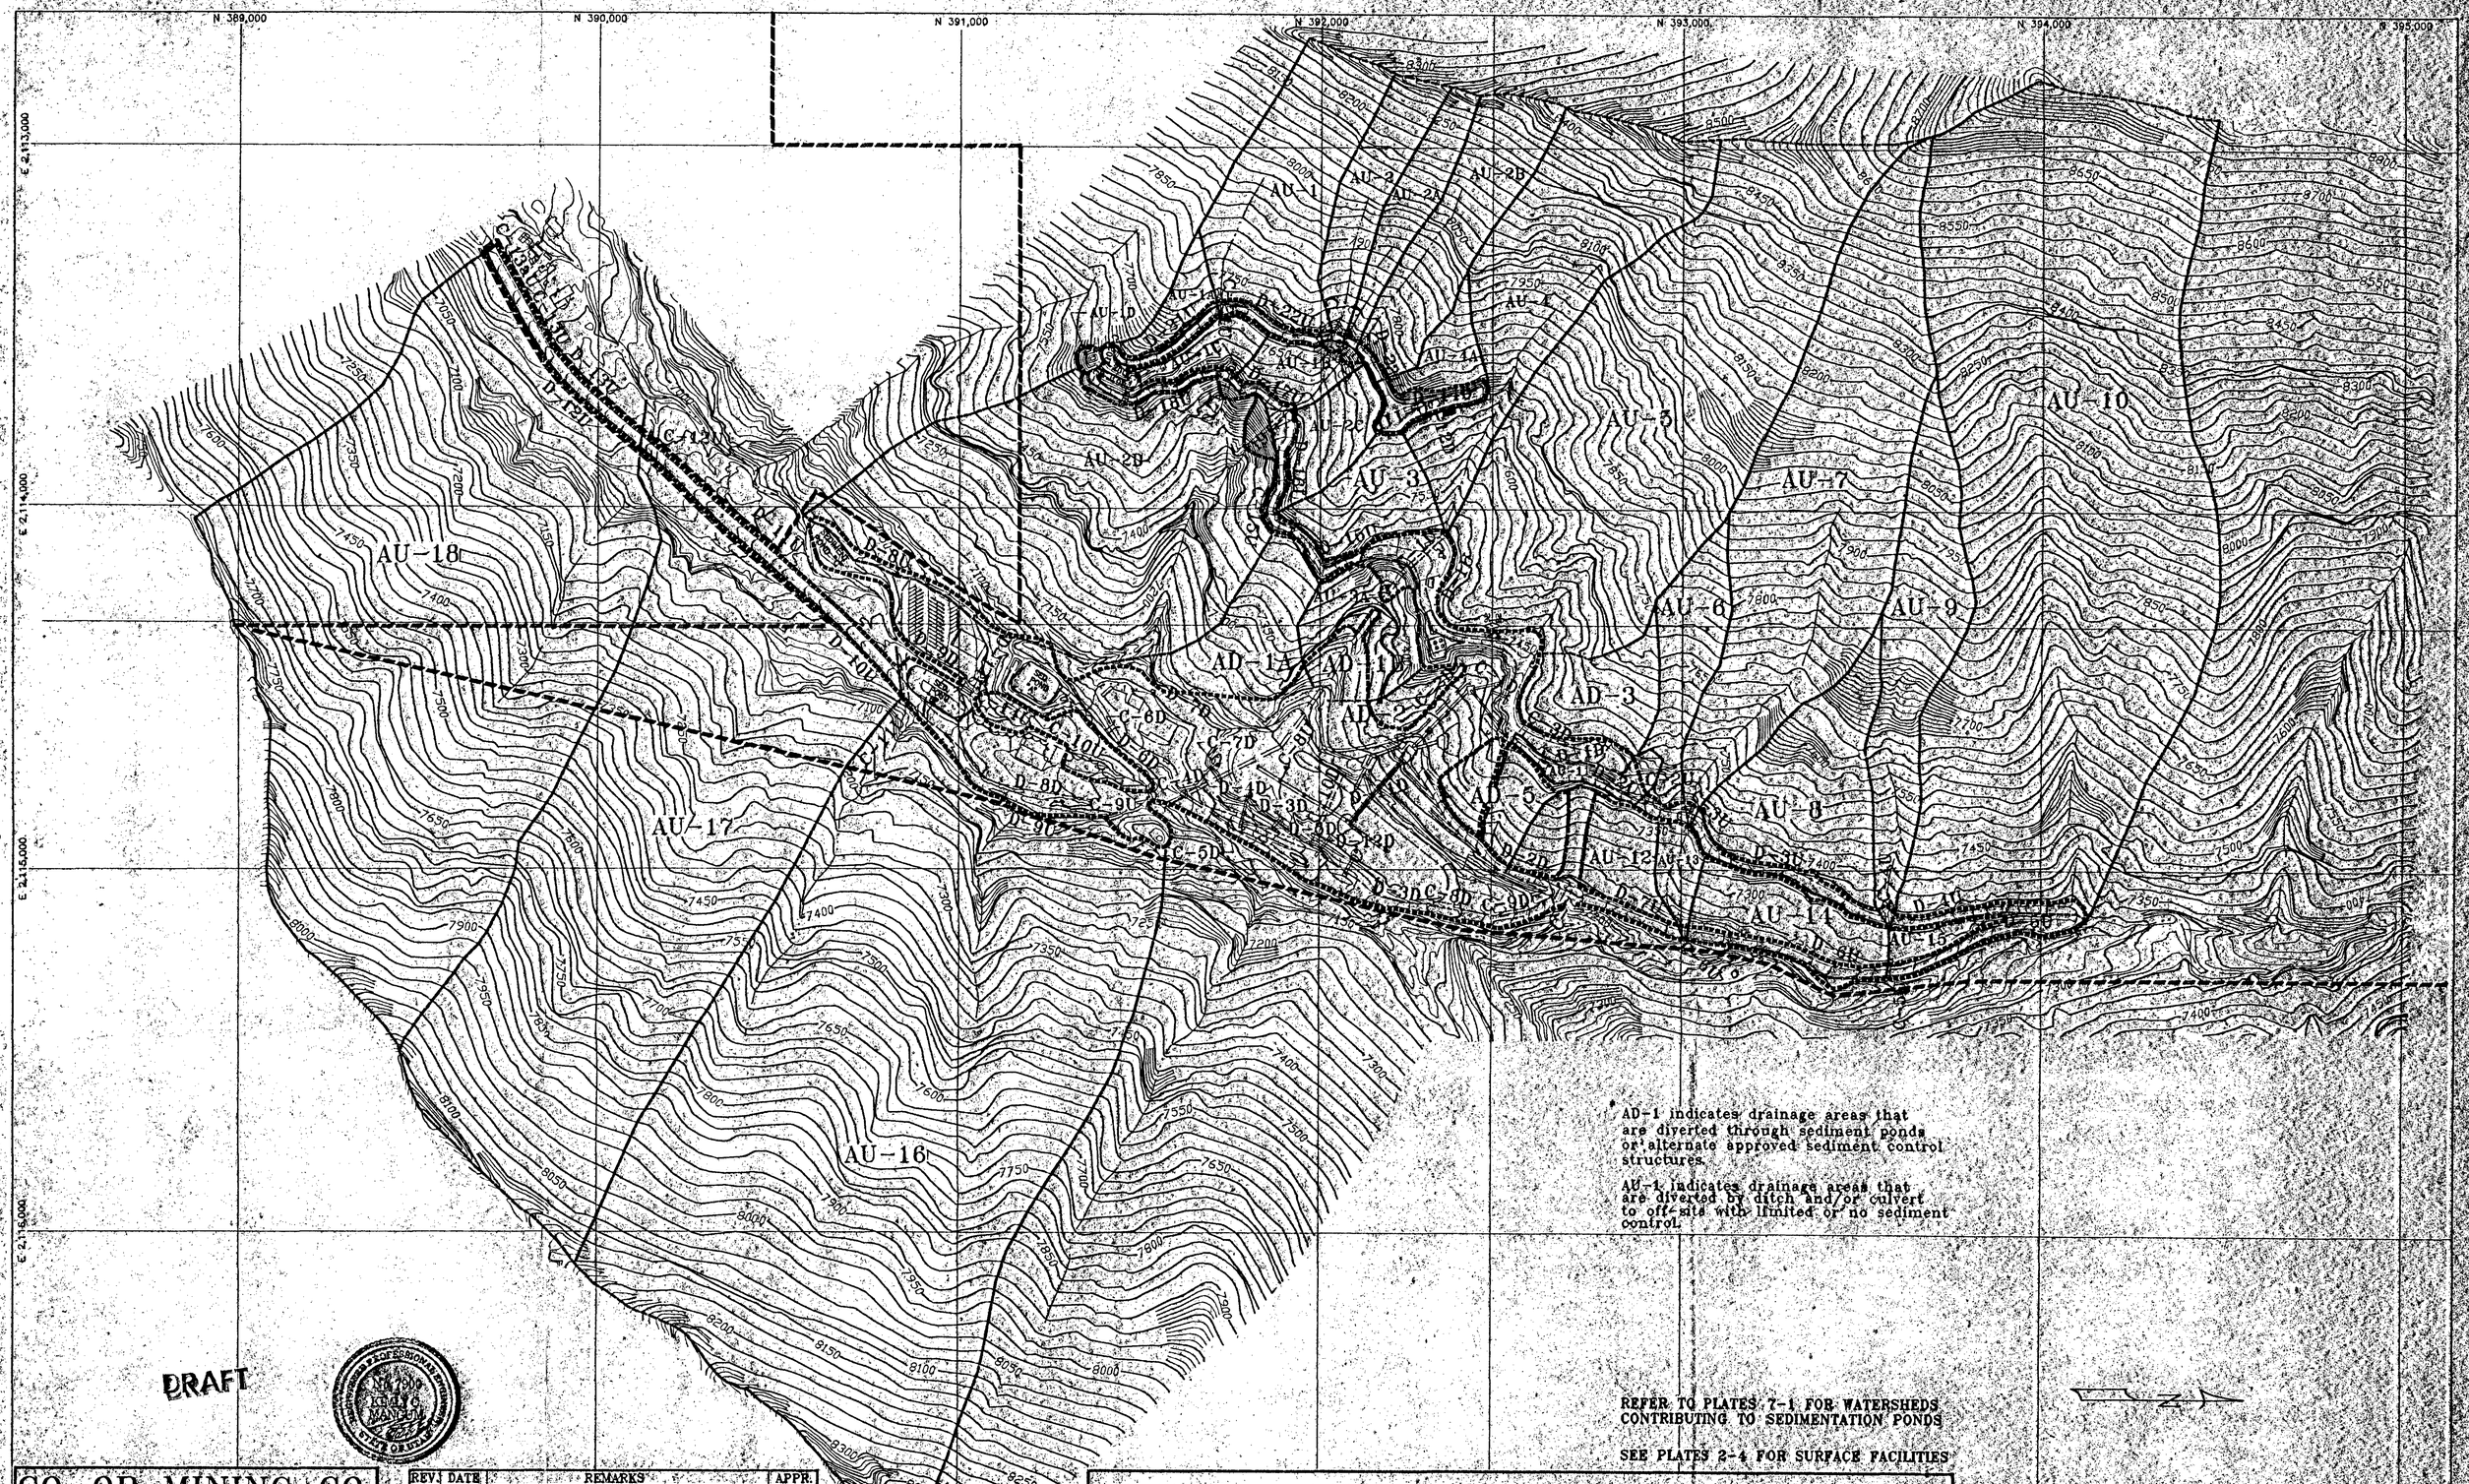

AD-1 indicates drainage areas that are diverted through sediment ponds or alternate approved sediment control structures.

AU-1 indicates drainage areas that are diverted by ditch and/or culvert to off-site with limited or no sediment control.

LEGEND

DISTURBED AREA		SECTION LINE		PERMIT BOUNDARY	
DRAINAGE	D-1D	CONTOUR LINE	7350	CULVERT	C-10D
DISTURBED AREA DRAINAGE	AD-1	UNDISTURBED AREA DRAINAGE	AU-1		

CO-OP MINING CO.

HUNTINGTON, UTAH

WATERSHED MAP

SCALE:	DRAWN BY:	DATE:
1" = 200'	C. REYNOLDS	5/06/91

BEAR CANYON — PLATE 7-5

REV.	DATE	REMARKS	APPR.
1	04/30/92	DST. BOUND.MOD. (DO-92C,NOV 91-35-R-1)	07/22/92
2	06/11/92	LOADOUT TUNNEL ADDITION	07/06/92
3	08/06/92	C-13dU ADDED (92N)	08/18/92
4	09/08/92	TIPPLE EROSION PROPOSAL ADDED (92P)	12/04/92
5	11/23/92	SHOWER HOUSE PROPOSAL ADDED. (92H)	3/09/93
6	07/12/93	Waterline Dist. Area Added (93E)	9/16/93
7	8/11/93	Transformer Pad Added. (93L)	9/16/93
8	12/06/93	Antifreeze Storage Tanks (93O)	12/17/93
9	10/22/93	Tank Seam Proposal Added (93B)	7/22/94
10	8/01/94	Lampholes Removed/Portal Pad Recontoured	