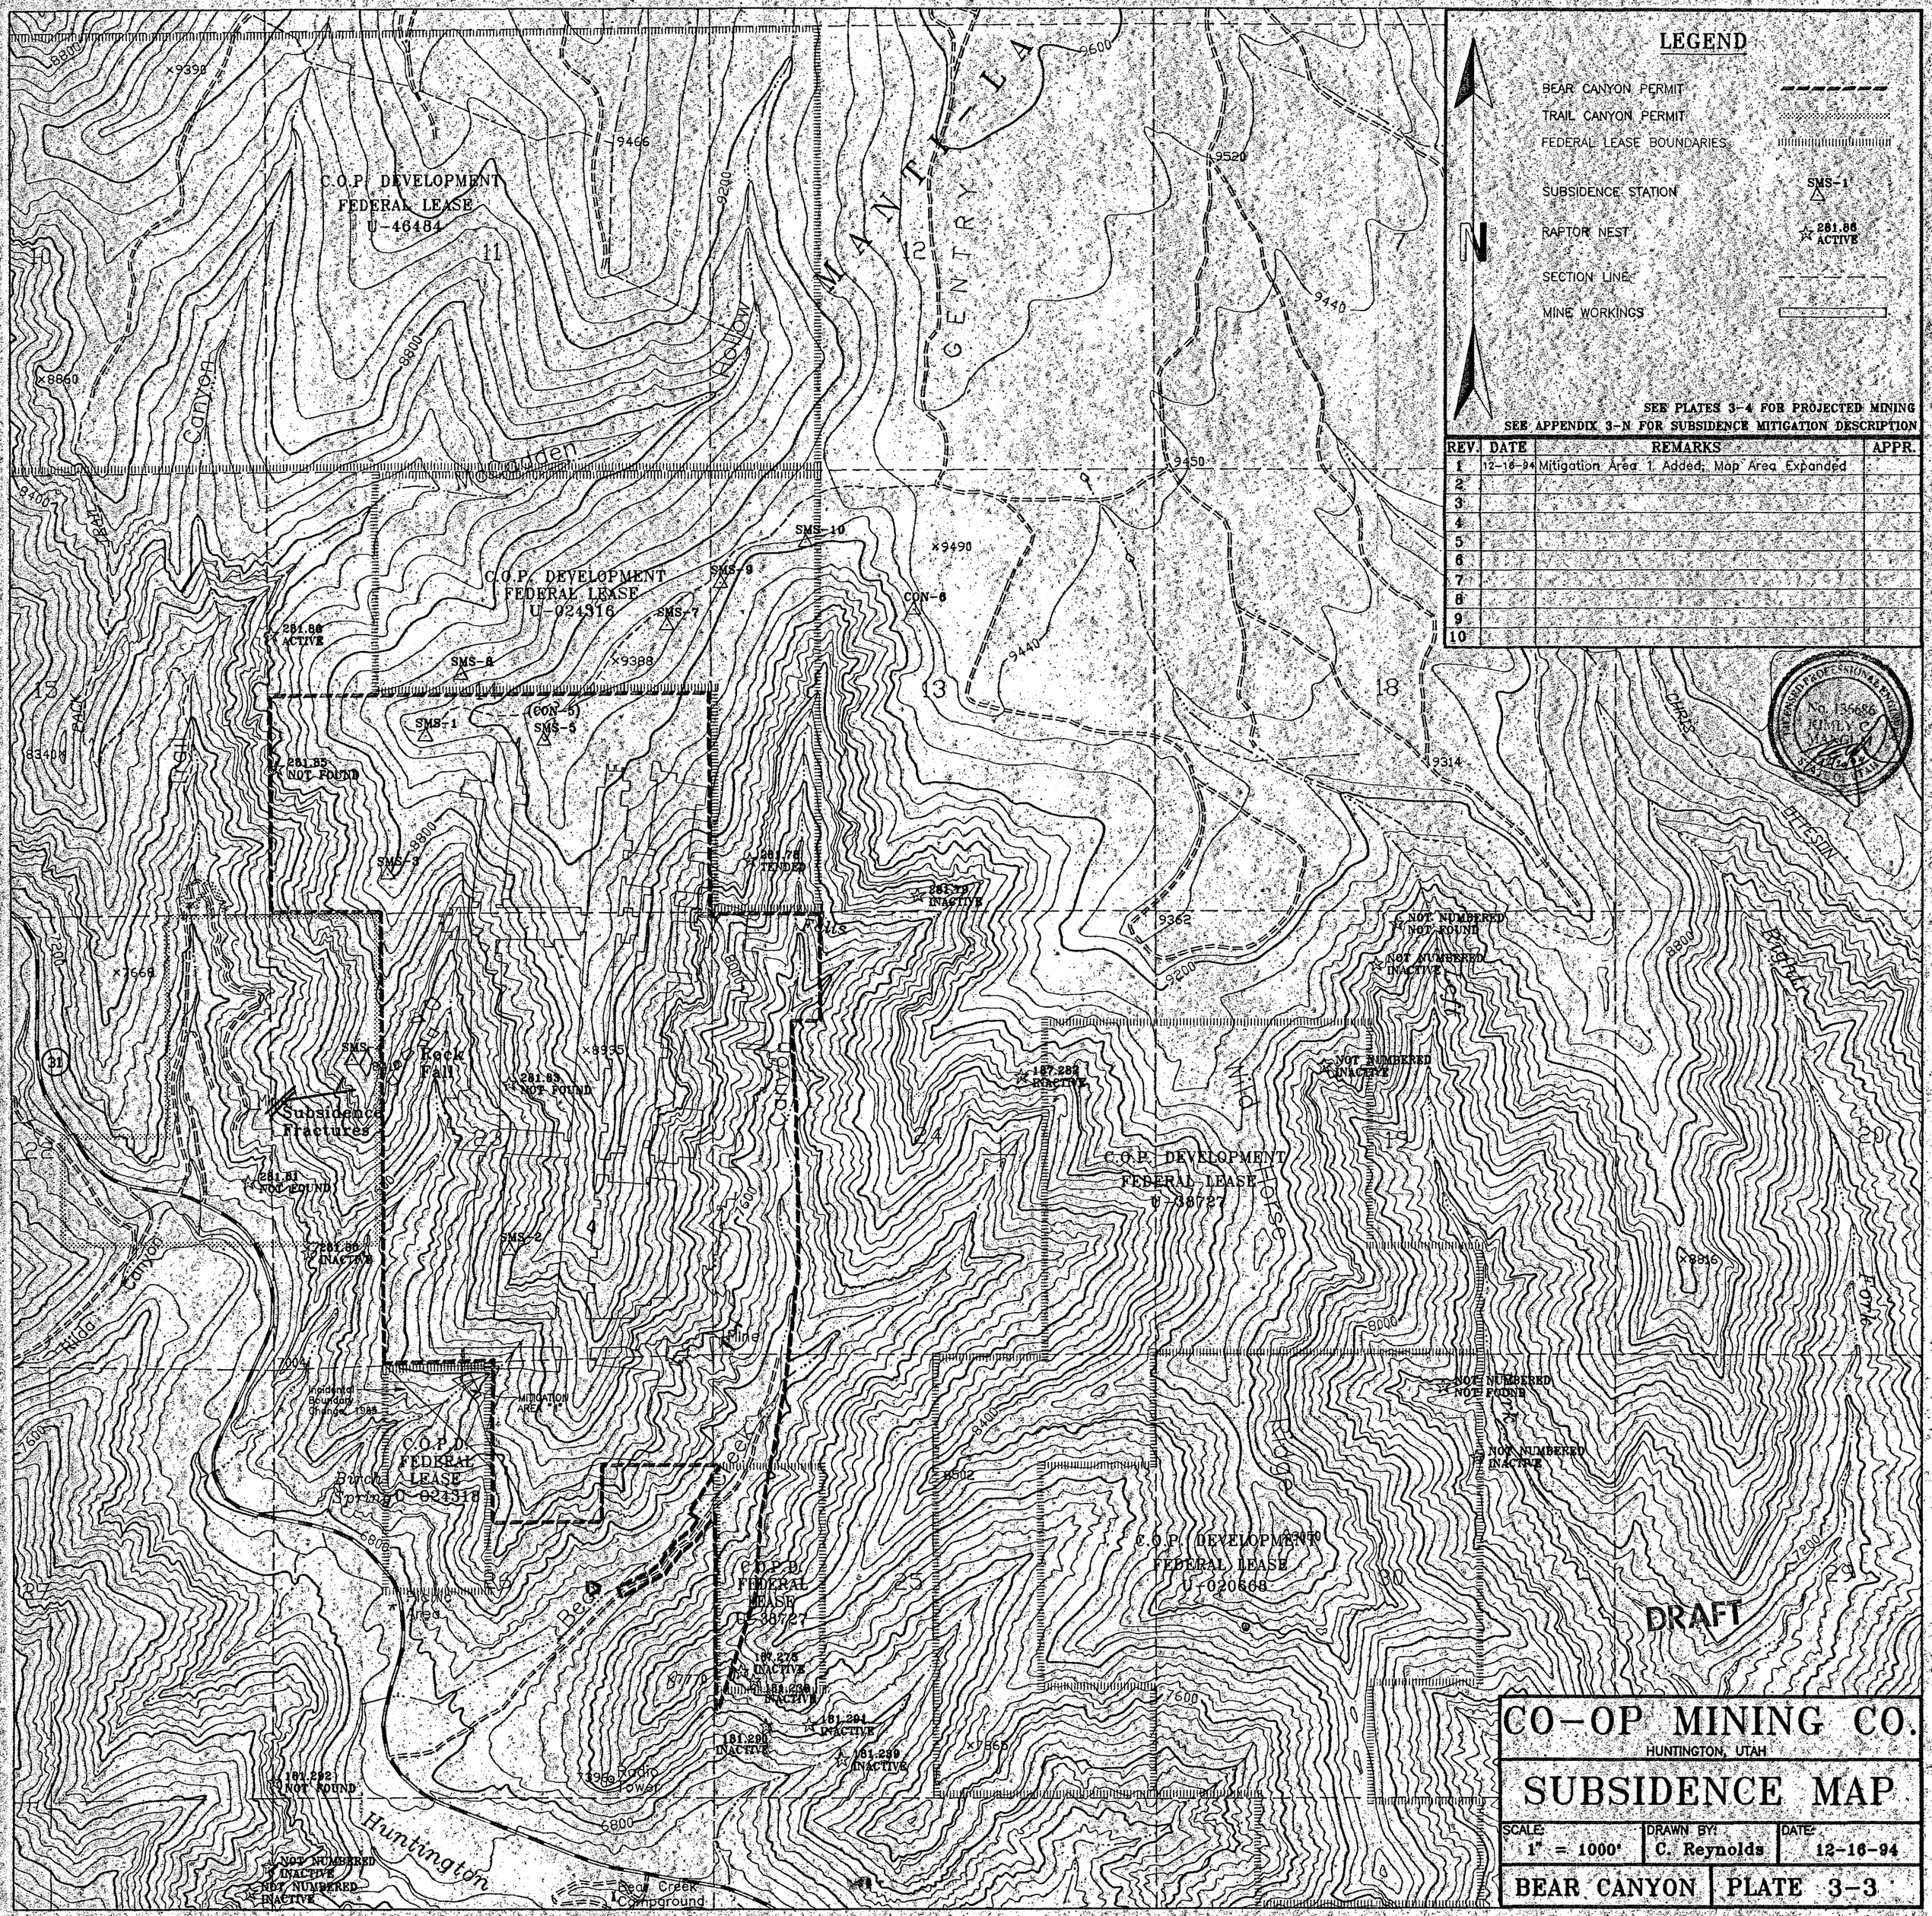
LEGEND
BEAR CANYON PERMIT
TRAIL CANYON PERMIT
FEDERAL LEASE BOUNDARIES
SUBSIDENCE STATION
SMS-1
RAPTOR NEST
281.86 ACTIVE
SECTION LINE
MINE WORKINGS
N
SEE PLATES 3-4 FOR PROJECTED MINING
SEE APPENDIX 3-N FOR SUBSIDENCE MITIGATION DESCRIPTION
REV. DATE REMARKS APPR.
1 12-16-94 Mitigation Area 1 Added; Map Area Expanded
C.O.P. DEVELOPMENT FEDERAL LEASE U-46484
C.O.P. DEVELOPMENT FEDERAL LEASE U-024316
C.O.P. DEVELOPMENT FEDERAL LEASE U-38727
C.O.P. DEVELOPMENT FEDERAL LEASE U-020668
C.O.P.D. FEDERAL LEASE U-024318
MANTI-LA GENTRY
Mountain Hollow
Canyon
Rock Fall
Subsidence Fractures
Mine
Incidental Boundary Change 1985
MITIGATION AREA "1"
Birch Spring
Bear Creek
Radio Tower
Huntington
Bear Creek Campground
Rilda Canyon
Left Fork
Right Fork
DRAFT
CO-OP MINING CO.
HUNTINGTON, UTAH
SUBSIDENCE MAP
SCALE: 1" = 1000'
DRAWN BY: C. Reynolds
DATE: 12-16-94
BEAR CANYON
PLATE 3-3