REV.	DATE	REMARKS	APPR.
1			
2			
3			
4			
5			
6			
7			
8			
9			
10			

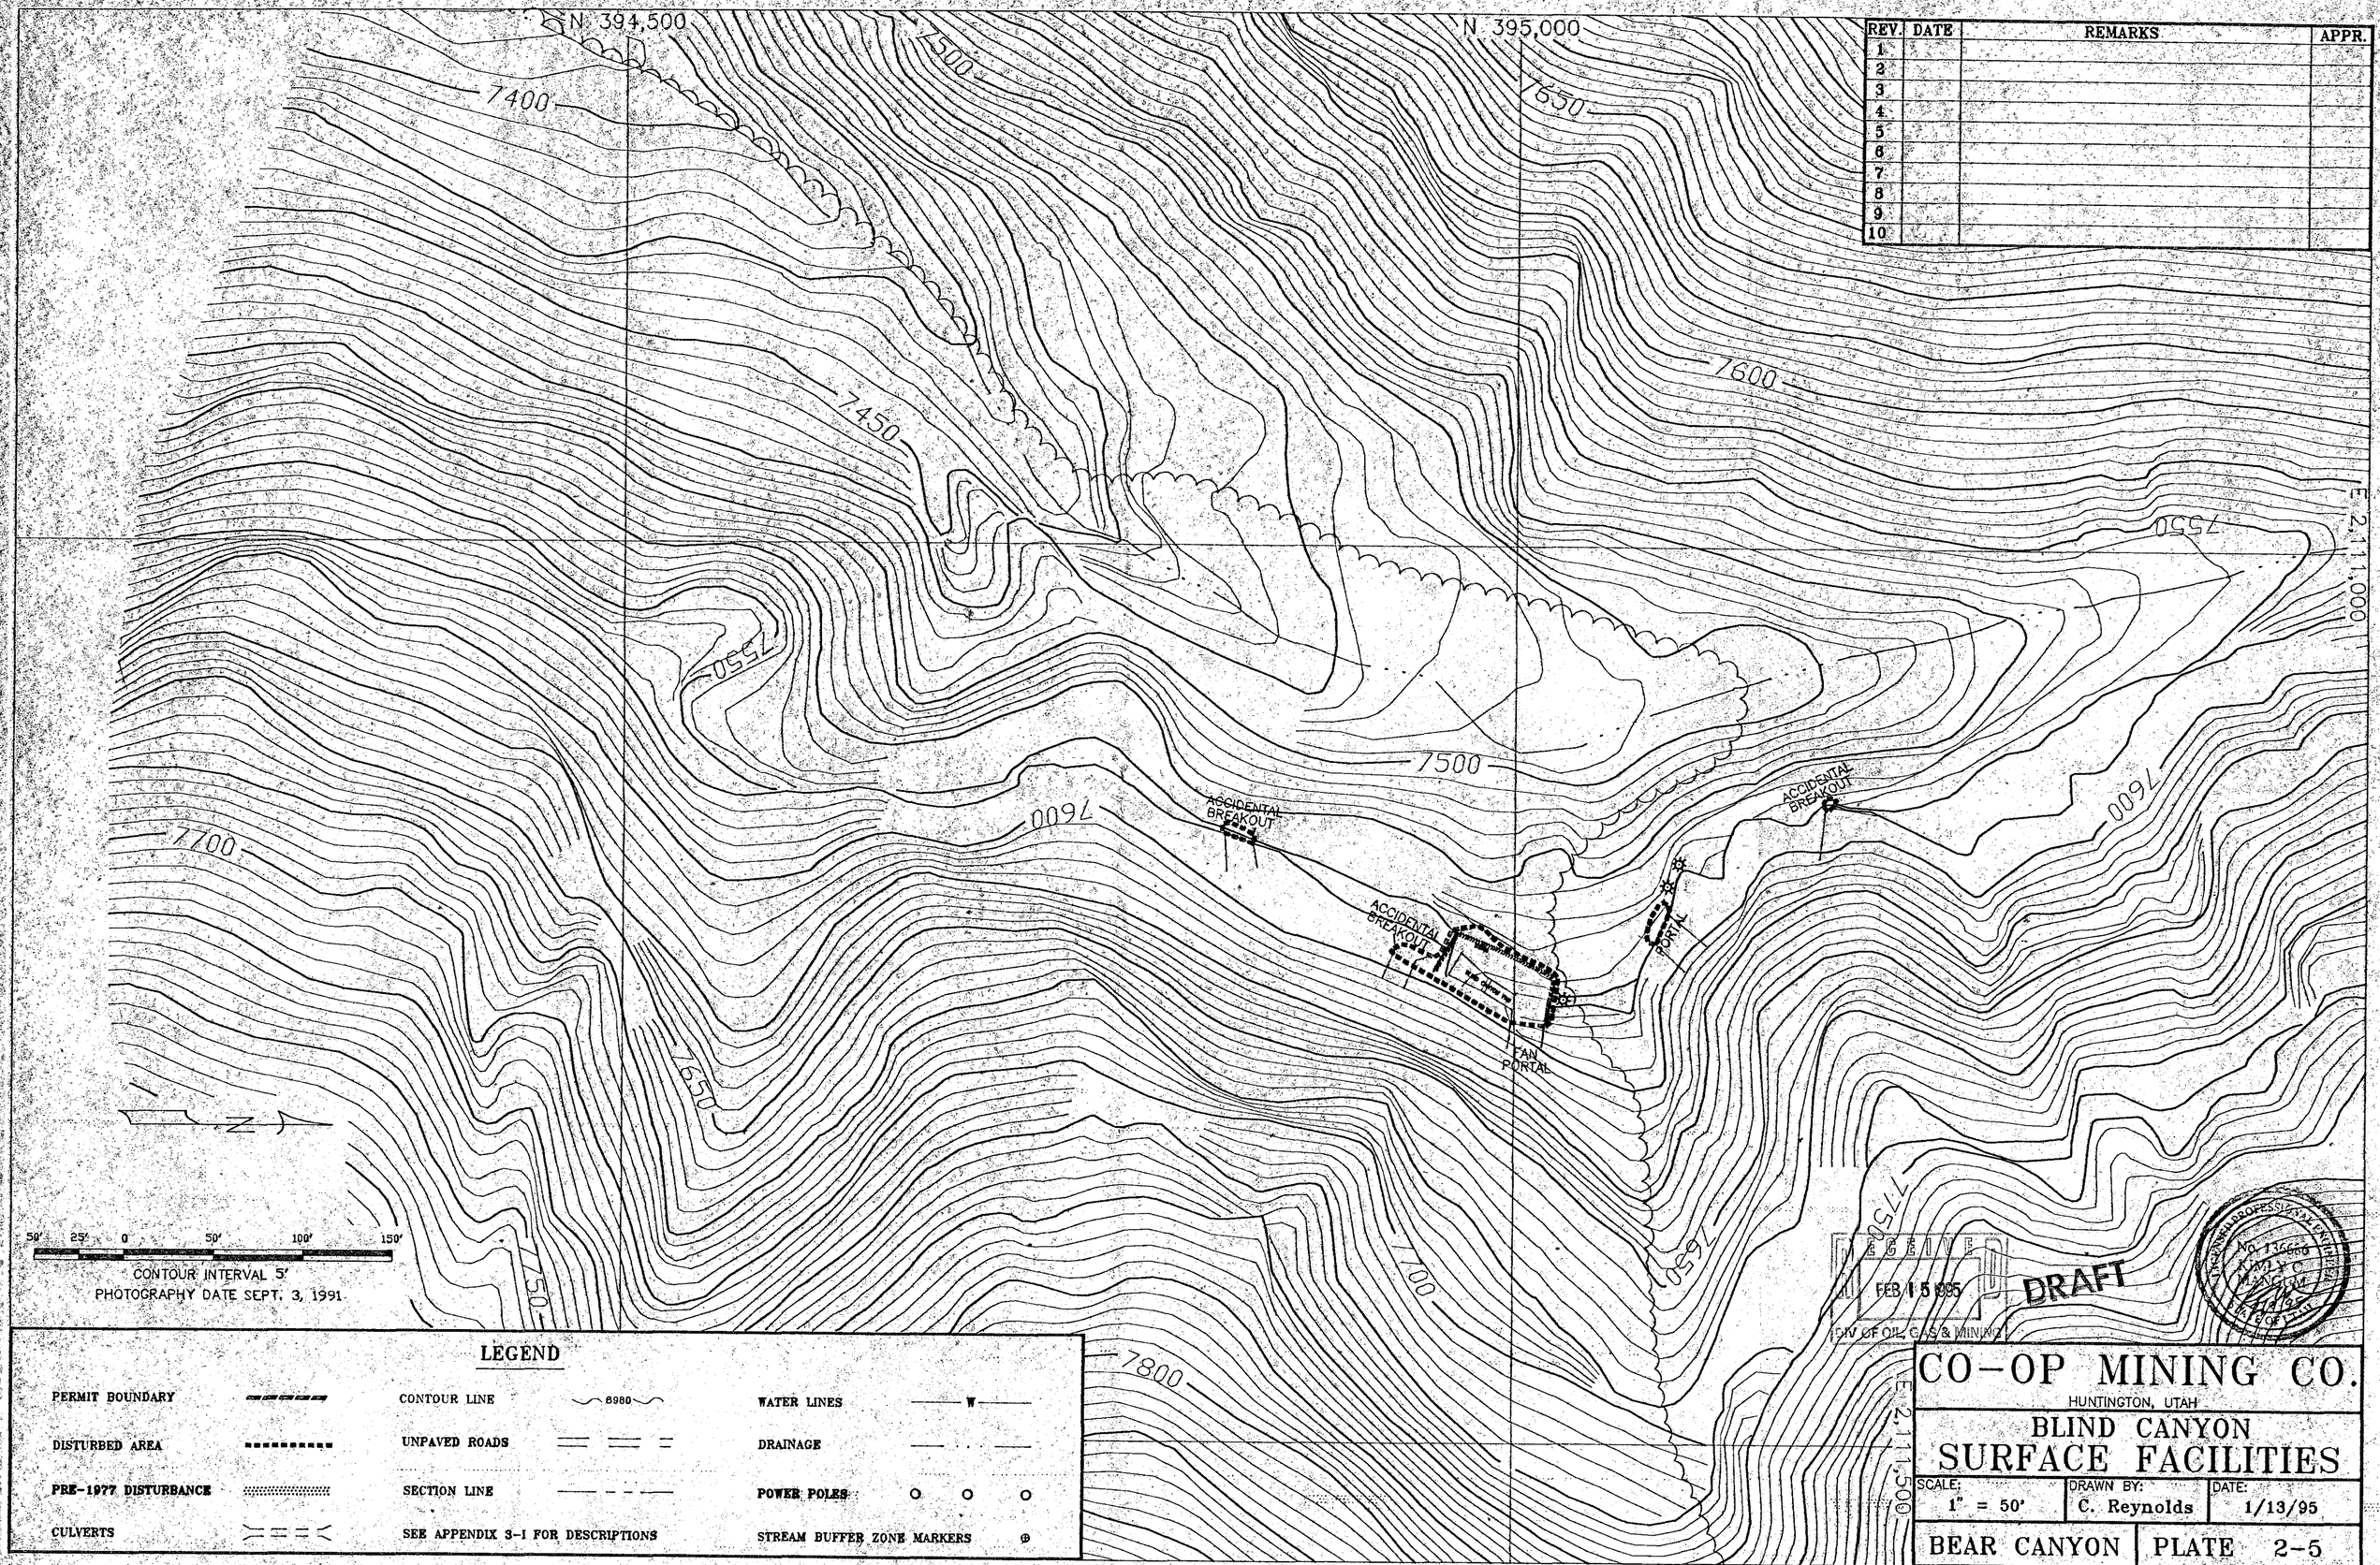

CO-OP MINING CO.

HUNTINGTON, UTAH

BLIND CANYON SURFACE FACILITIES

SCALE:	DRAWN BY:	DATE:
1" = 50'	C. Reynolds	1/13/95

BEAR CANYON | PLATE 2-5