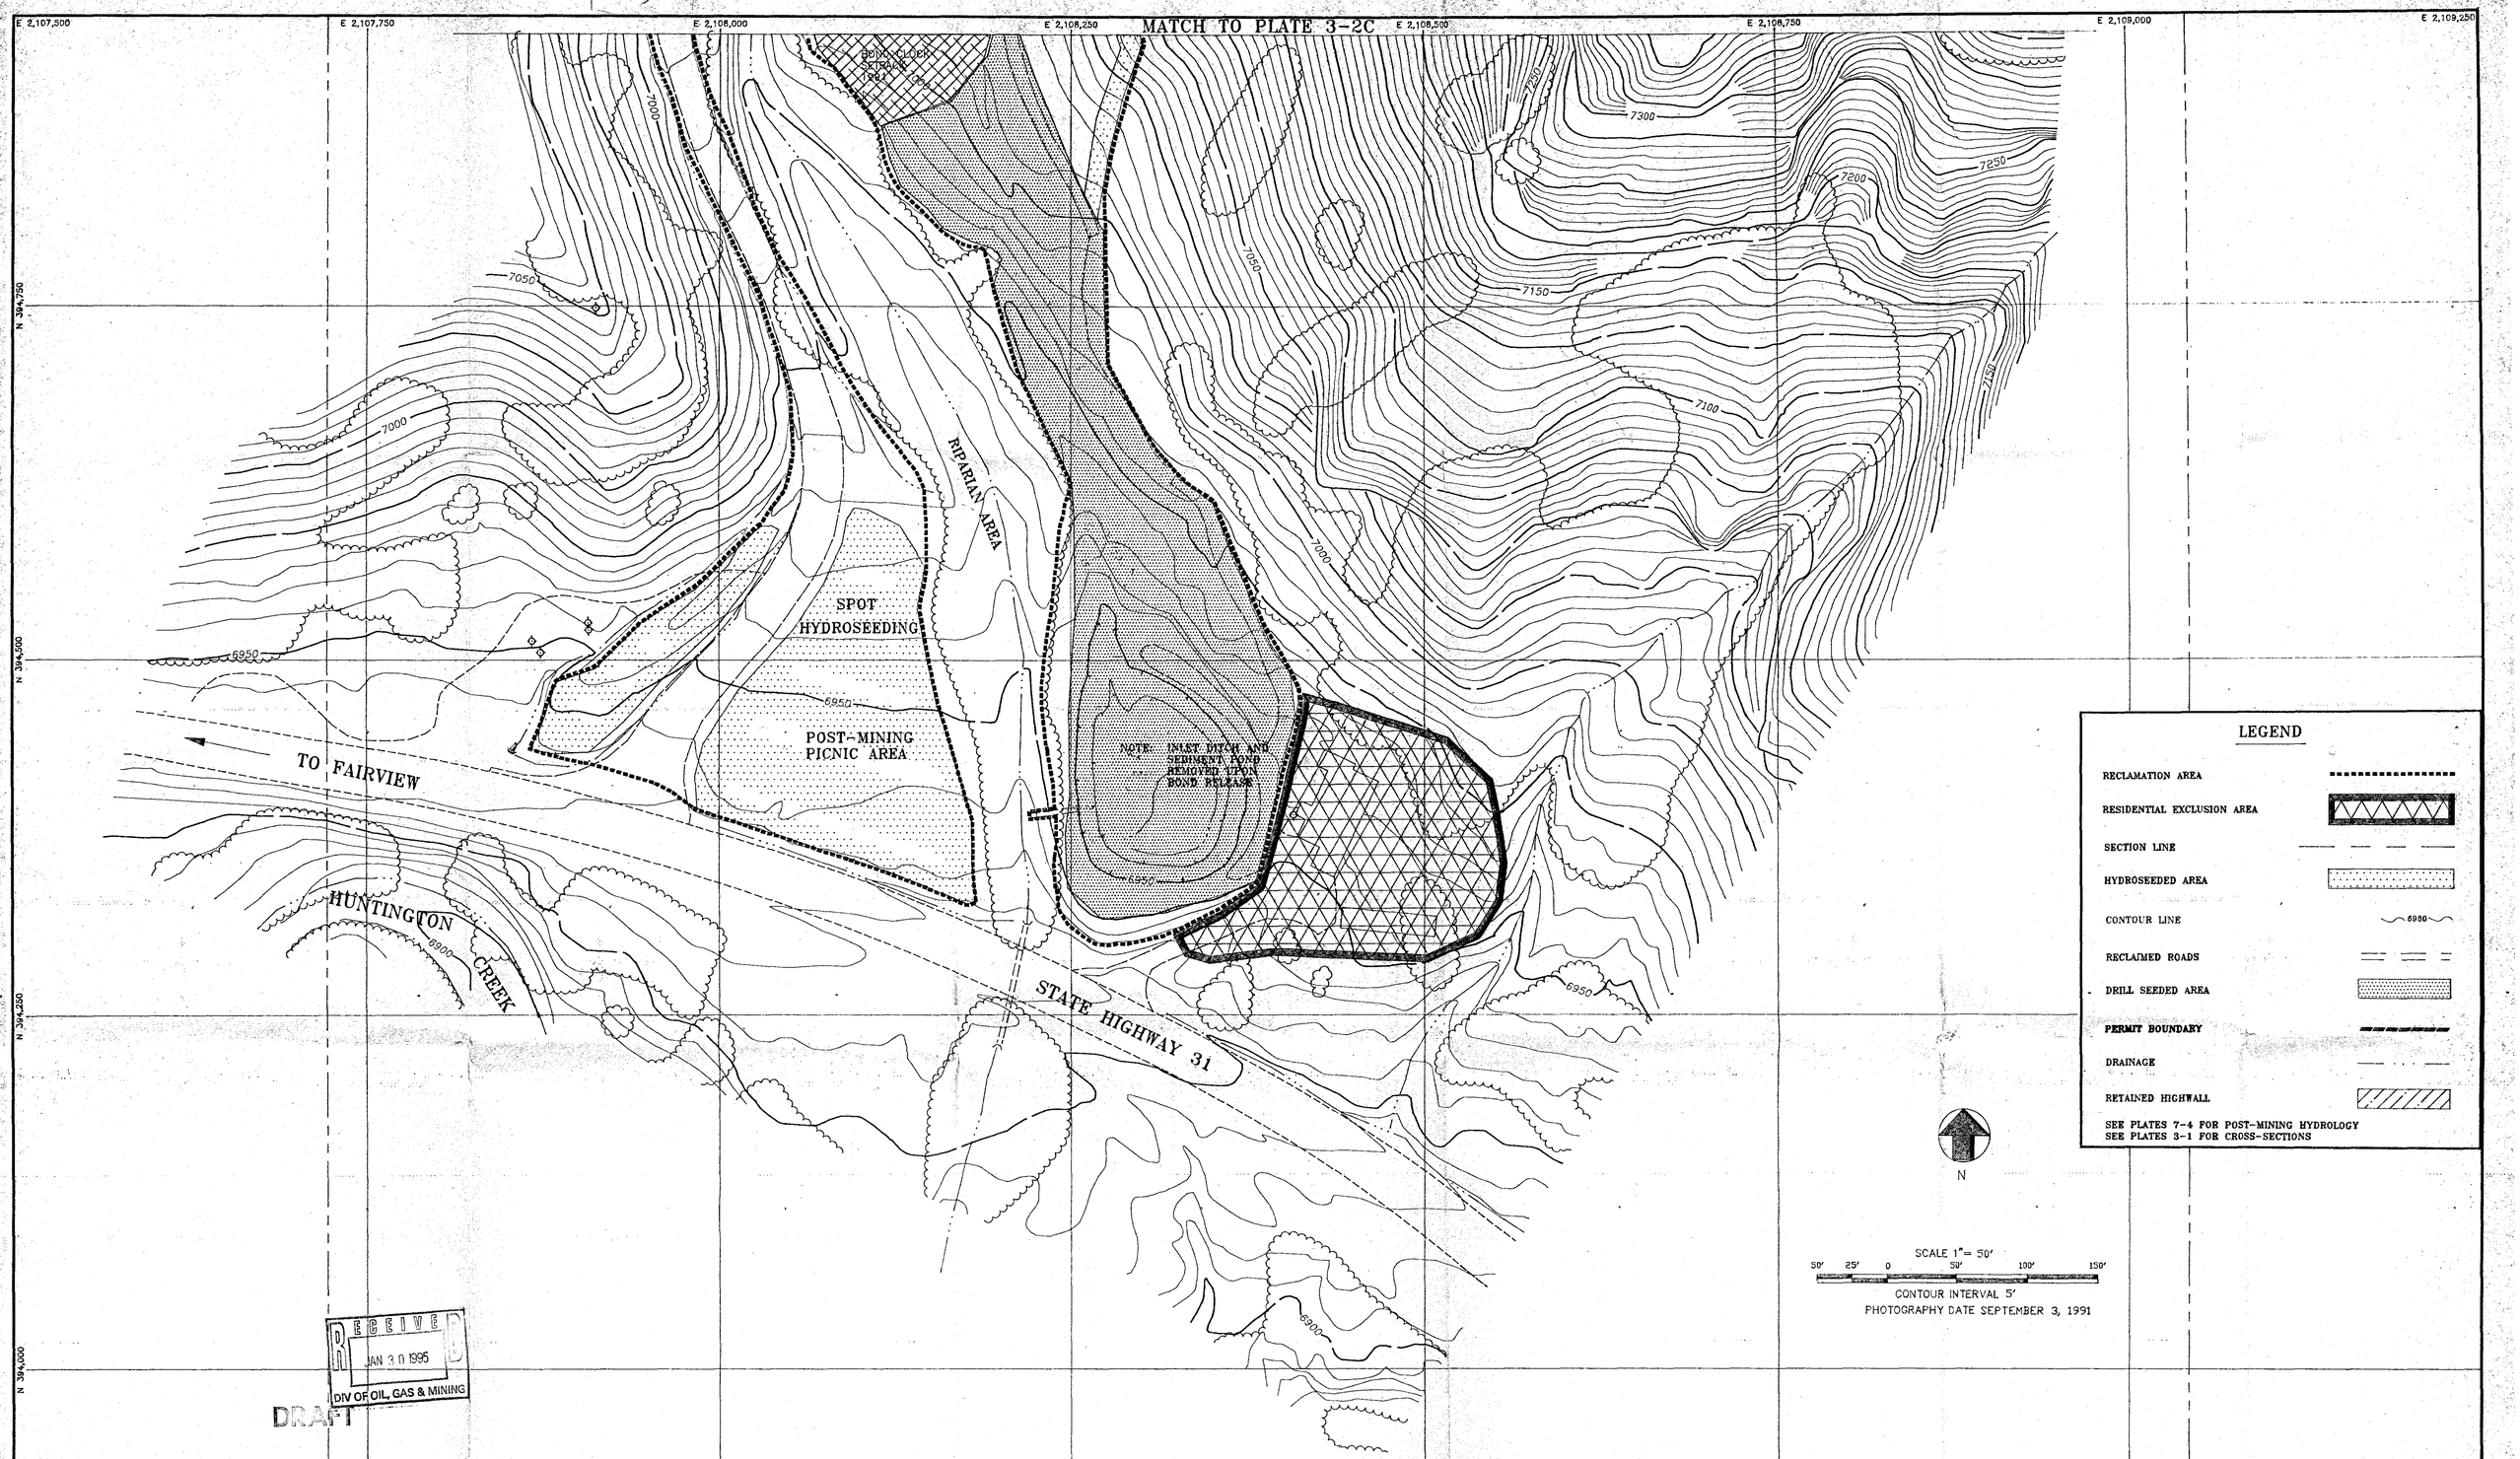

LEGEND

- RECLAMATION AREA
- RESIDENTIAL EXCLUSION AREA
- SECTION LINE
- HYDROSEEDED AREA
- CONTOUR LINE (6980)
- RECLAIMED ROADS
- DRILL SEEDED AREA
- PERMIT BOUNDARY
- DRAINAGE
- RETAINED HIGHWALL

SEE PLATES 7-4 FOR POST-MINING HYDROLOGY
SEE PLATES 3-1 FOR CROSS-SECTIONS

RECEIVED
JAN 30 1995
DIV OF OIL, GAS & MINING

DRAFT

LICENSED PROFESSIONAL ENGINEER
No. 136686
KIMLY C. MANGUM
STATE OF UTAH

CO-OP MINING CO.

HUNTINGTON, UTAH

POST-MINING TOPOGRAPHY

SCALE:	DRAWN BY:	DATE:
1" = 50'	C. Reynolds	11/01/92

TRAIL CANYON | PLATE 3-2D

REV.	DATE	REMARKS	APPR.
1	11/01/92	Map regenerated from 1991 aerial survey	1/05/93
2	6/15/93	Corrections revelant to onsite review (92D)	9/03/93
3	1/25/95	Catch Basin Removed	
4			
5			
6			
7			
8			
9			
10			