CO-OP MINING CO.

HUNTINGTON, UTAH

POST-MINING HYDROLOGY

SCALE:	DRAWN BY:	DATE:
1" = 50'	C. Reynolds	11/01/92

TRAIL CANYON | PLATE 7-4A

DRAFT

LICENSED PROFESSIONAL ENGINEER No. 136686 KIMLY C. MANGUM STATE OF UTAH

RECEIVED JAN 30 1995 DIV OF OIL, GAS & MINING

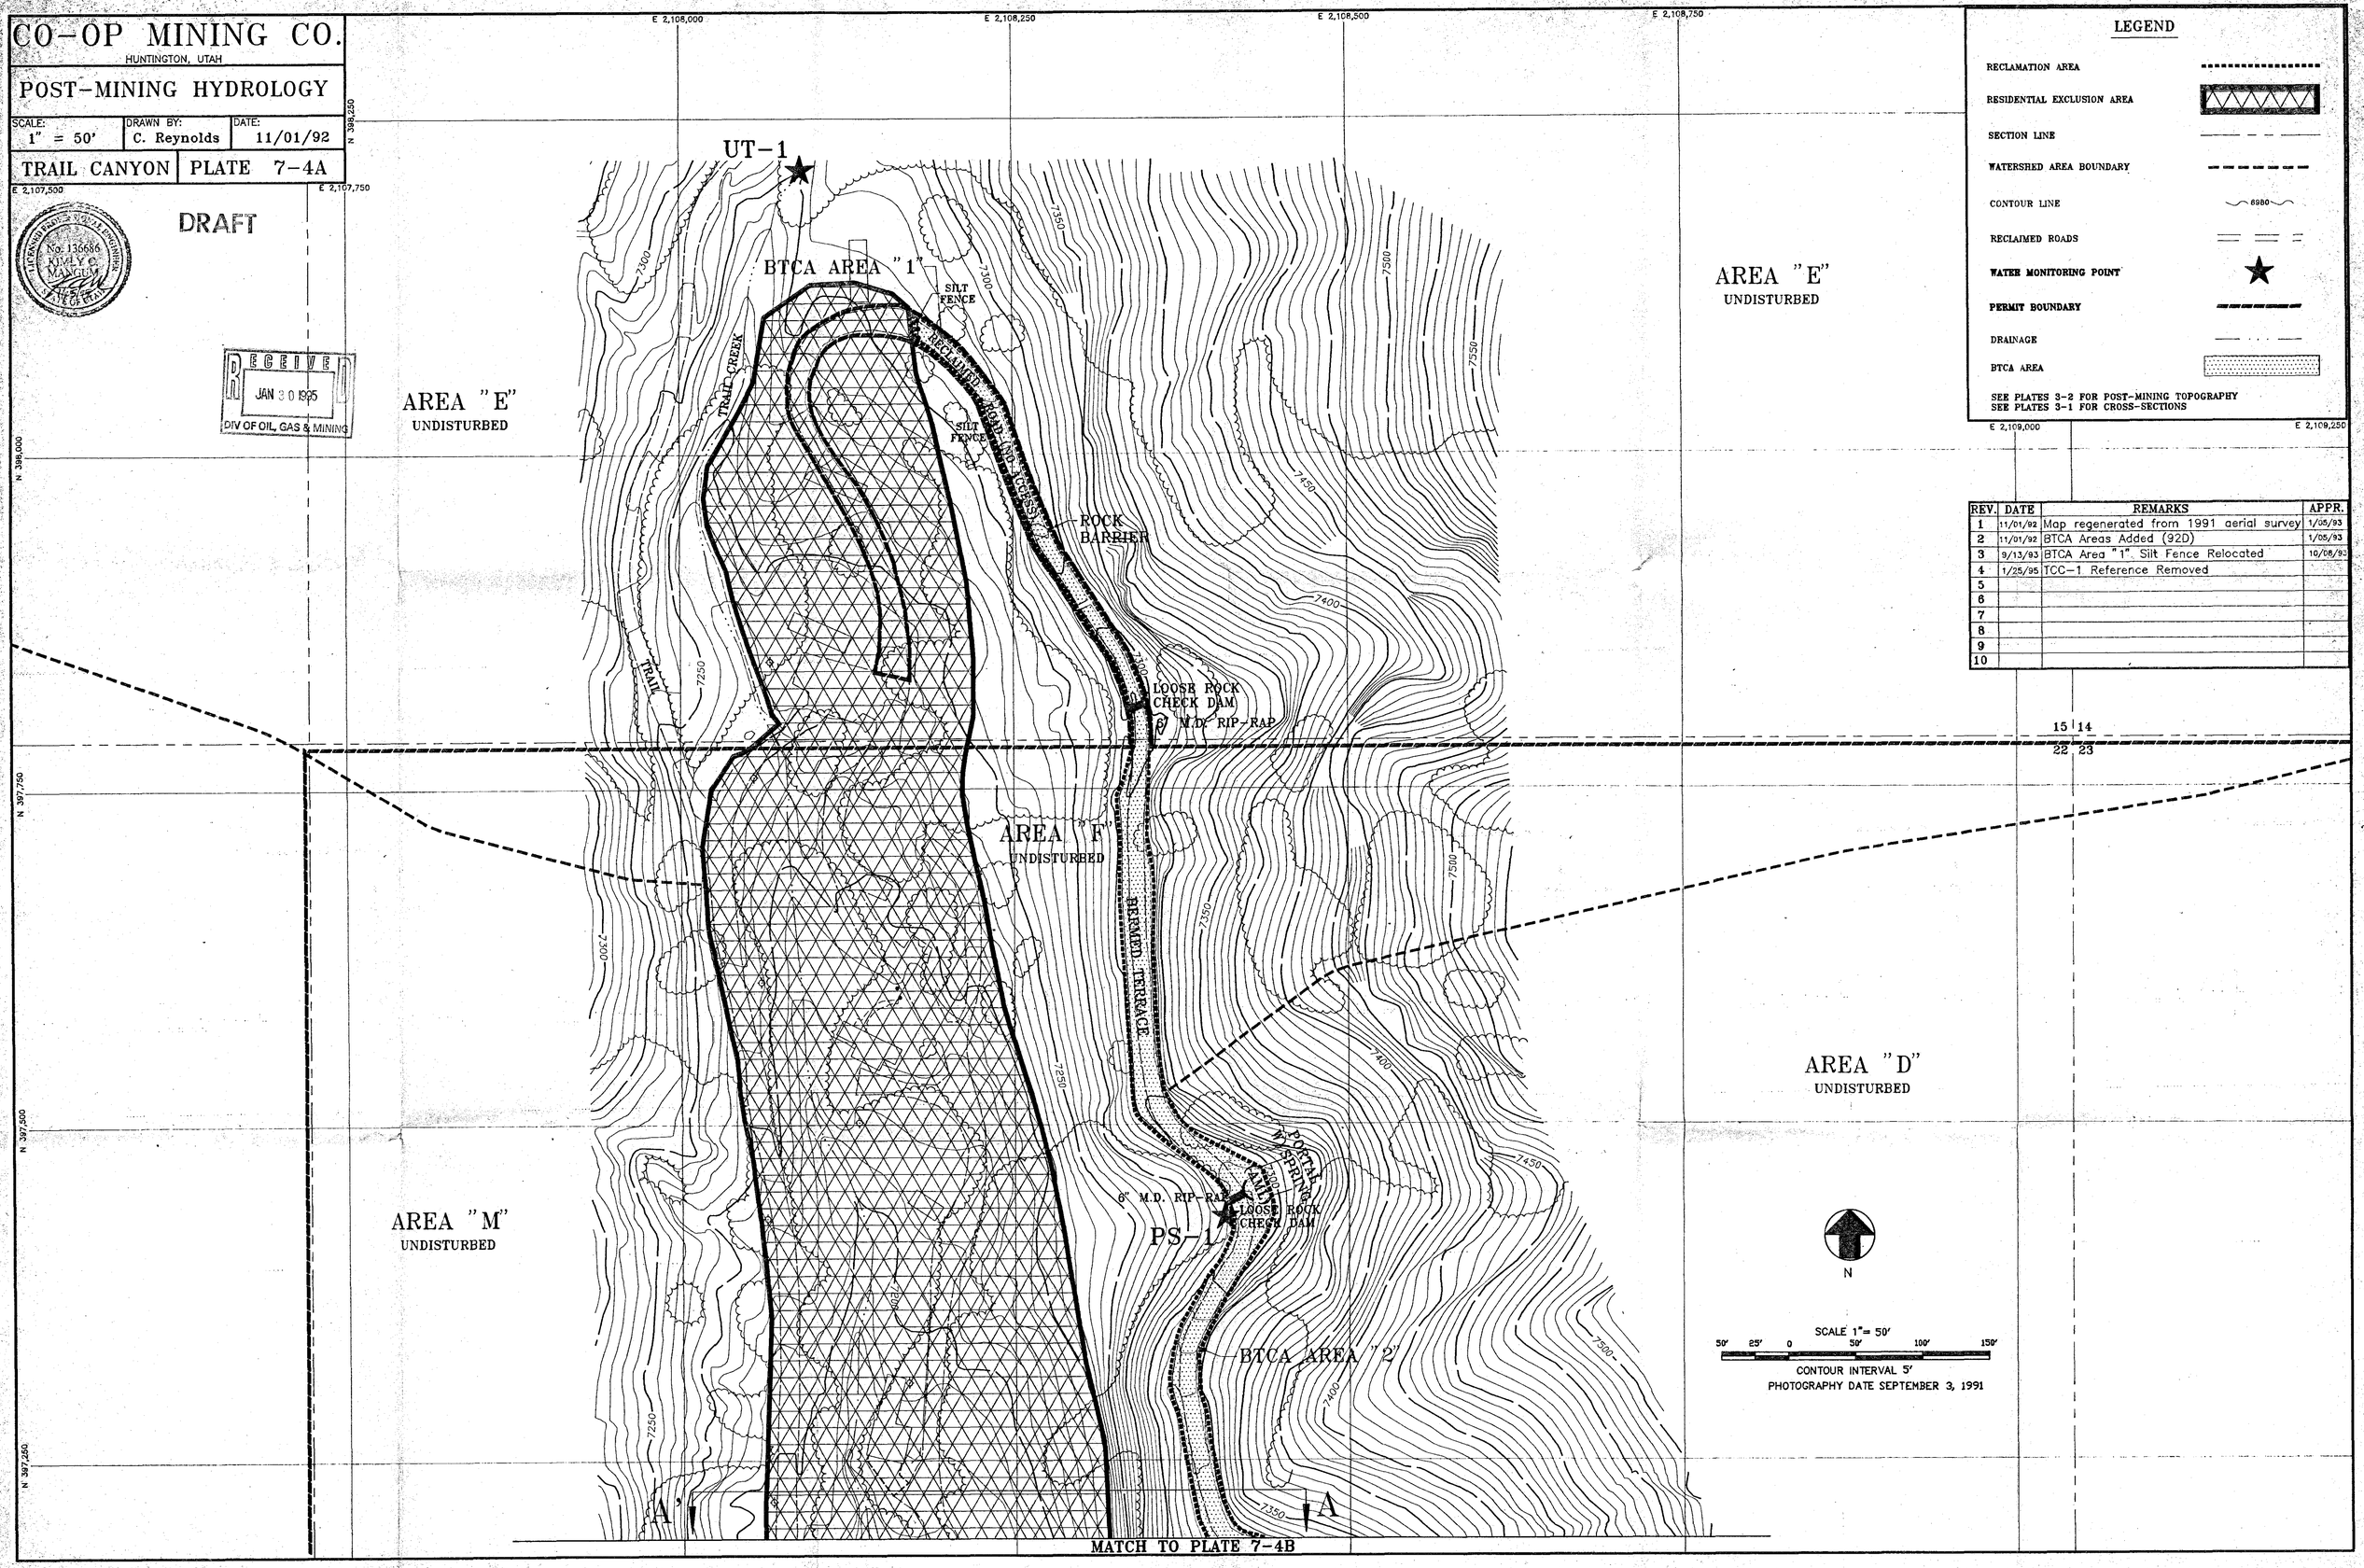

LEGEND

- RECLAMATION AREA
- RESIDENTIAL EXCLUSION AREA
- SECTION LINE
- WATERSHED AREA BOUNDARY
- CONTOUR LINE (8980)
- RECLAIMED ROADS
- WATER MONITORING POINT
- PERMIT BOUNDARY
- DRAINAGE
- BTCA AREA

SEE PLATES 3-2 FOR POST-MINING TOPOGRAPHY
SEE PLATES 3-1 FOR CROSS-SECTIONS

REV.	DATE	REMARKS	APPR.
1	11/01/92	Map regenerated from 1991 aerial survey	1/05/93
2	11/01/92	BTCA Areas Added (92D)	1/05/93
3	9/13/93	BTCA Area "1" Silt Fence Relocated	10/08/93
4	1/25/95	TCC-1 Reference Removed	
5			
6			
7			
8			
9			
10			