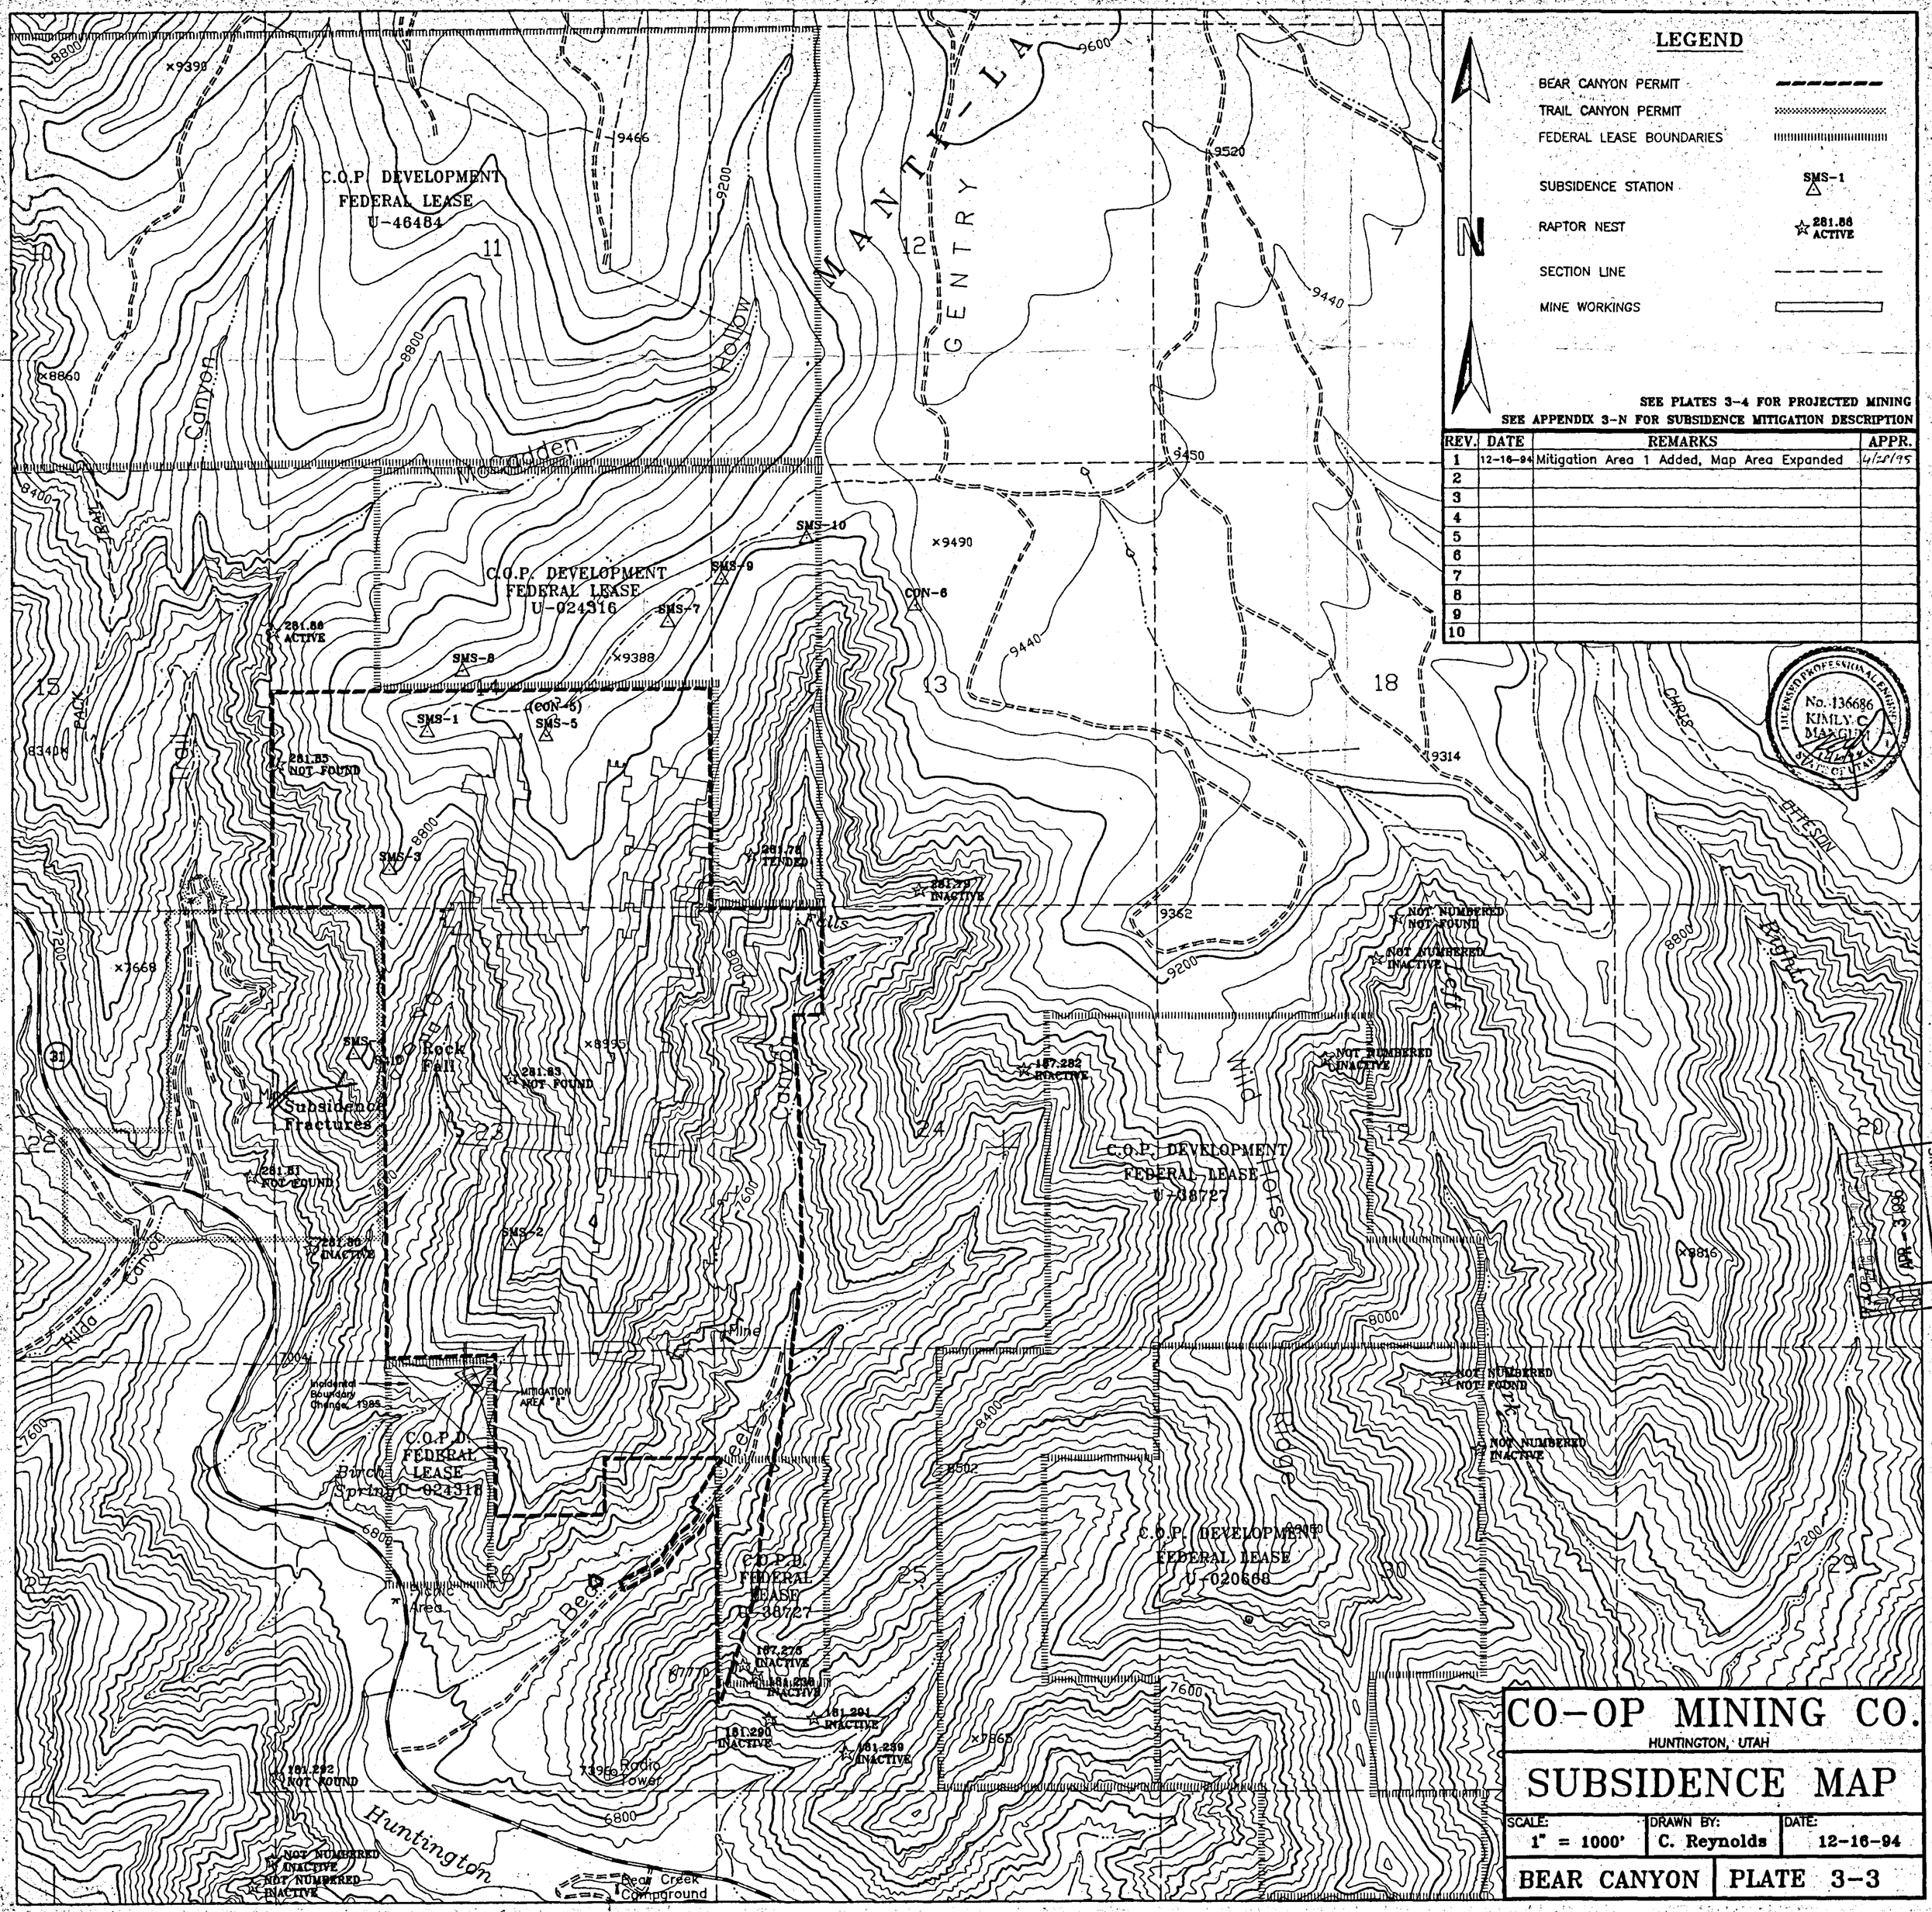

REV.	DATE	REMARKS	APPR.
1	12-16-94	Mitigation Area 1 Added, Map Area Expanded	4/28/95
2			
3			
4			
5			
6			
7			
8			
9			
10			

CO-OP MINING CO.

HUNTINGTON, UTAH

SUBSIDENCE MAP

SCALE:	DRAWN BY:	DATE:
1" = 1000'	C. Reynolds	12-16-94

BEAR CANYON | PLATE 3-3