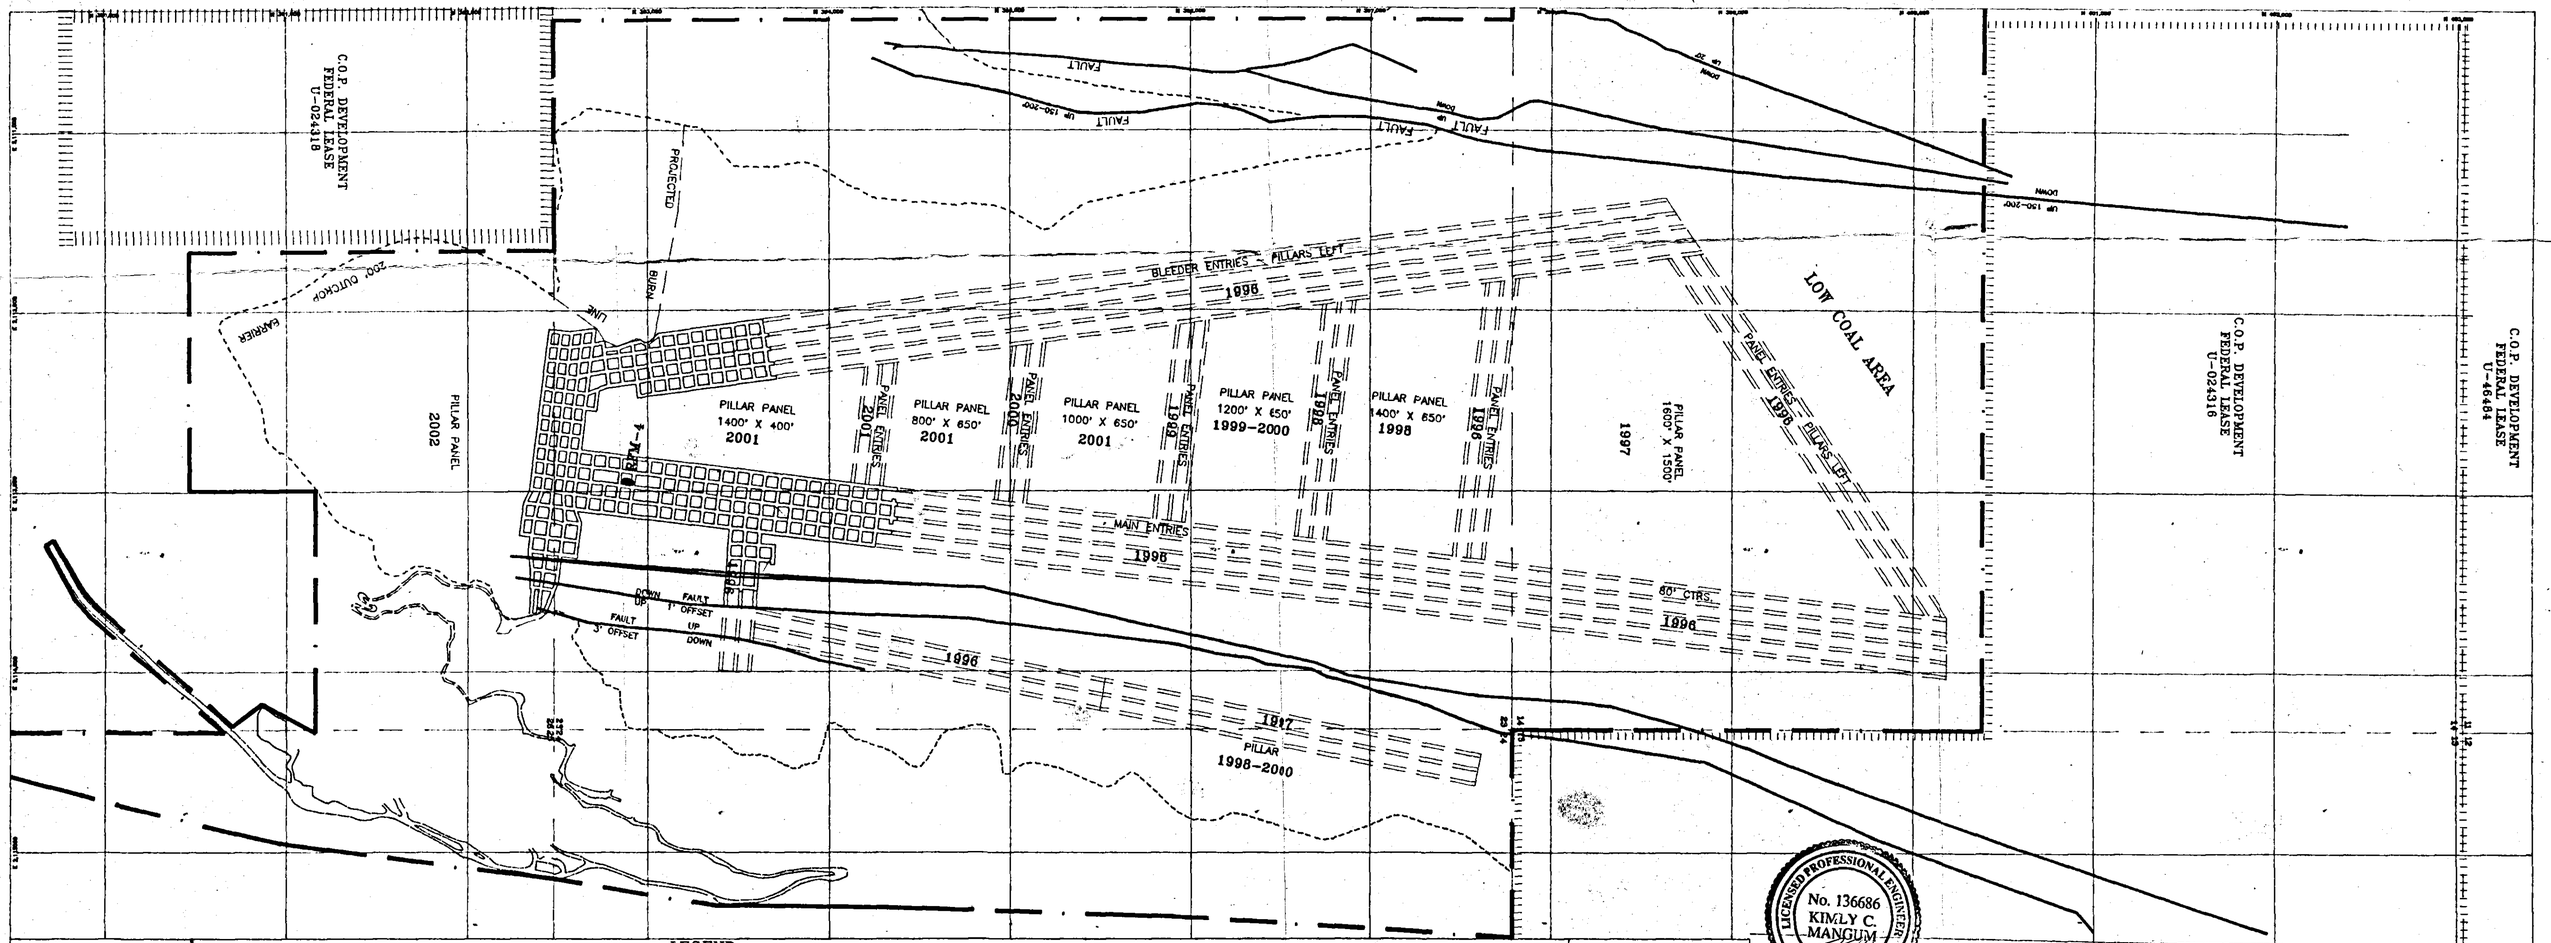

LEGEND

MINE WORKINGS
PROJECTED MINING
PILLARED AREA

PERMIT BOUNDARY
LEASE BOUNDARY
COAL OUTCROP

ROOF, FLOOR, MIDSEAM SAMPLE LOCATIONS ● RFM-1

CO-OP MINING CO.		
BEAR CANYON-NO. 2 MINE		
SCALE 1" = 600'	DRAWN BY C. Reynolds	DATE 1-01-96
BEAR CANYON	PLATE 3-4C	