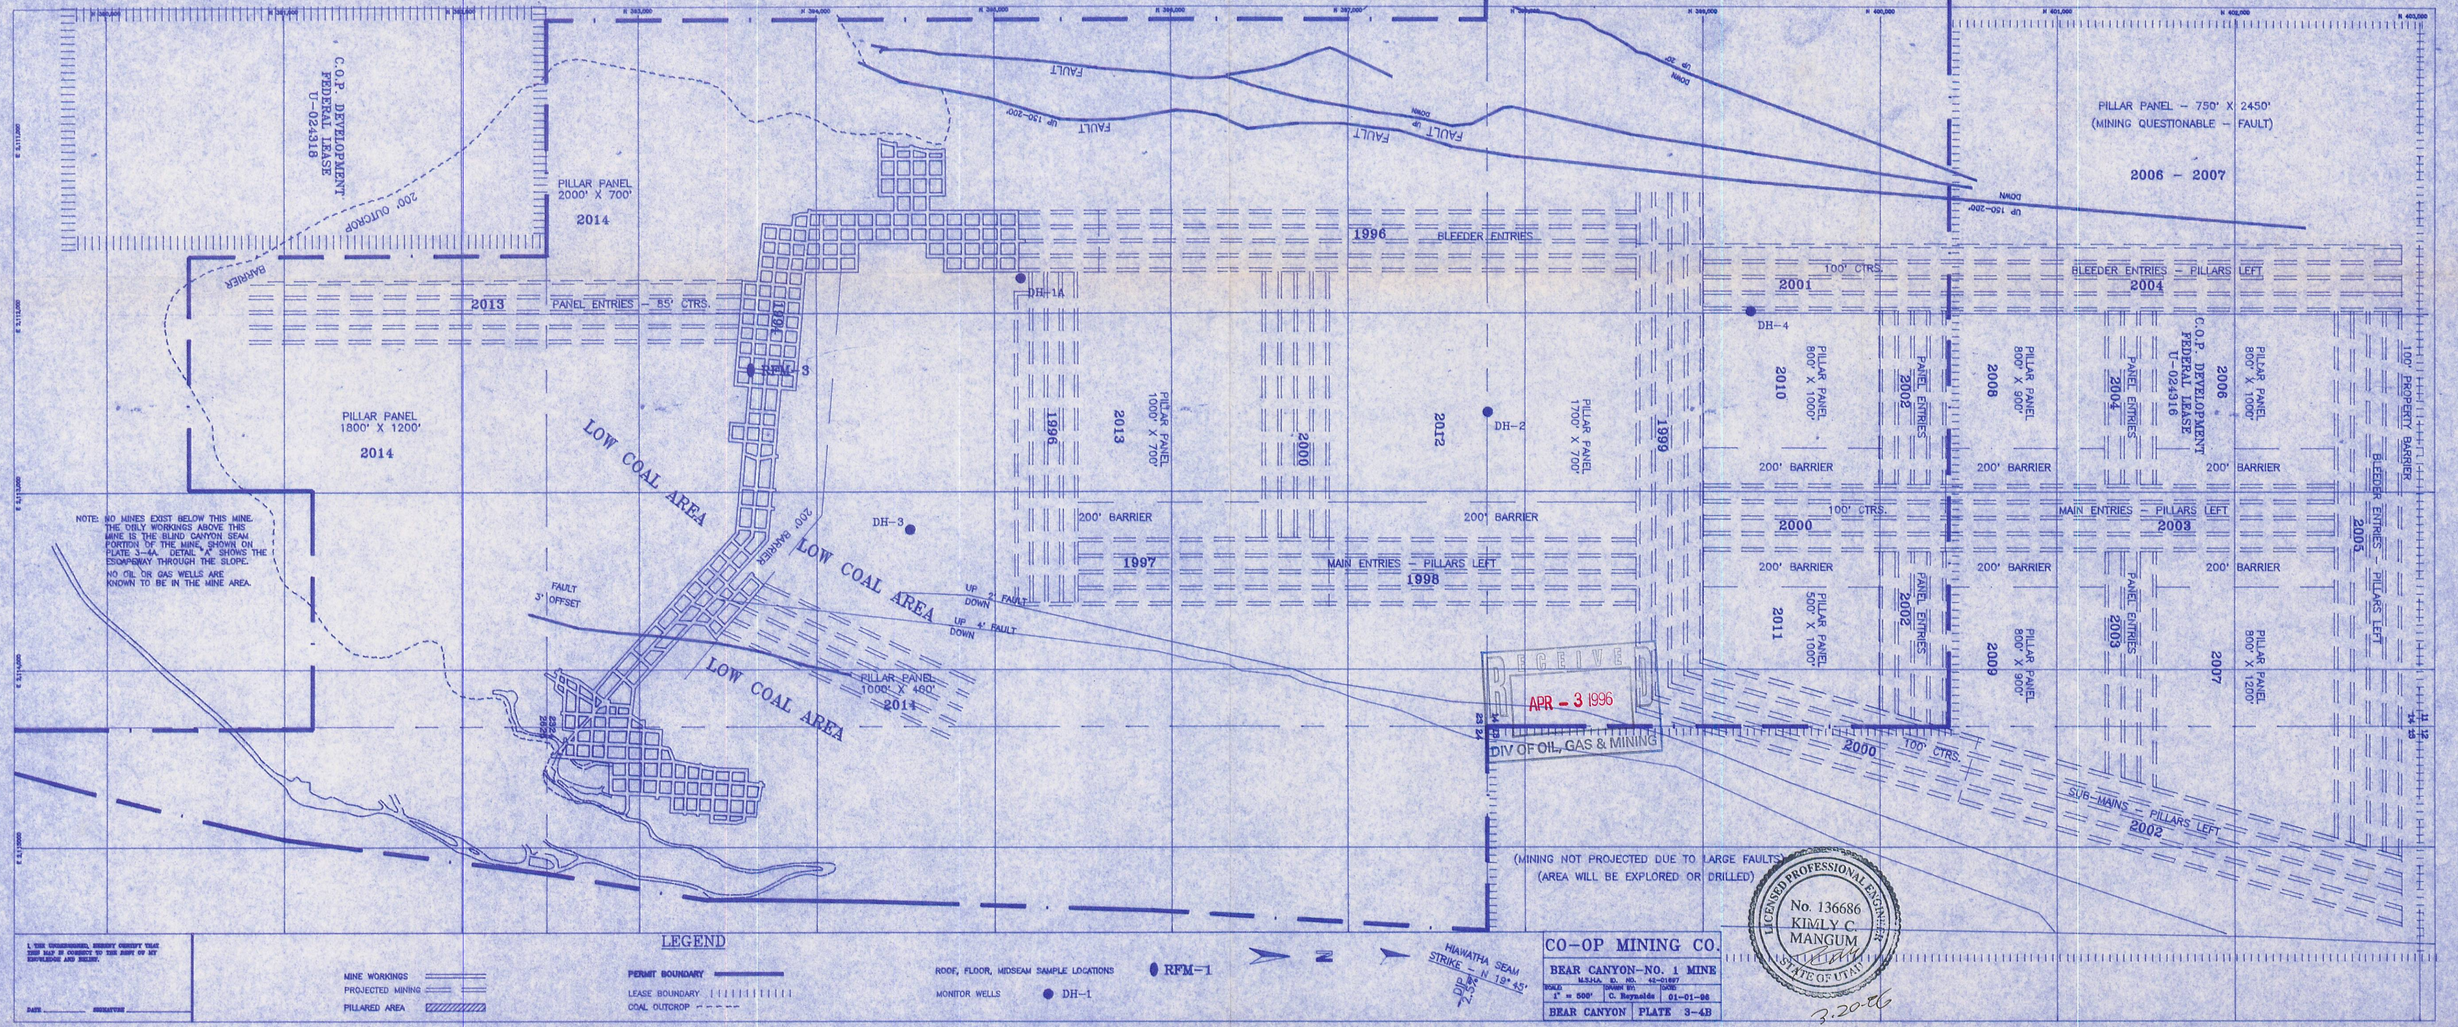
C.O.P. DEVELOPMENT FEDERAL LEASE U-024316
200' OUTCROP
BARRIER
PILLAR PANEL 2000' X 700' 2014
2013
PANEL ENTRIES - 65' CTRS.
RFM-3
PILLAR PANEL 1800' X 1200' 2014
NOTE: NO MINES EXIST BELOW THIS MINE. THE ONLY WORKINGS ABOVE THIS MINE IS THE BLIND CANYON SEAM PORTION OF THE MINE, SHOWN ON PLATE 3-4A. DETAIL 'A' SHOWS THE ESCAPEWAY THROUGH THE SLOPE.
NO OIL OR GAS WELLS ARE KNOWN TO BE IN THE MINE AREA.
LOW COAL AREA
200' BARRIER
DH-3
FAULT 3' OFFSET
UP 2' FAULT
UP 4' FAULT DOWN
PILLAR PANEL 1000' X 460' 2014
FAULT
UP 150-200' DOWN
UP 20' DOWN
1996
BLEEDER ENTRIES
DH-1A
PILLAR PANEL 1000' X 700'
2013
2000
2012
DH-2
PILLAR PANEL 1700' X 700'
1999
1997
MAIN ENTRIES - PILLARS LEFT
1998
200' BARRIER
PILLAR PANEL - 750' X 2450'
(MINING QUESTIONABLE - FAULT)
2006 - 2007
100' CTRS.
2001
BLEEDER ENTRIES - PILLARS LEFT
2004
DH-4
2010
PILLAR PANEL 800' X 1000'
PANEL ENTRIES 2002
2008
PILLAR PANEL 800' X 900'
PANEL ENTRIES 2004
C.O.P. DEVELOPMENT FEDERAL LEASE U-024316
2006
PILLAR PANEL 800' X 1000'
100' PROPERTY BARRIER
BLEEDER ENTRIES - PILLARS LEFT
2005
MAIN ENTRIES - PILLARS LEFT
2003
2011
PILLAR PANEL 500' X 1000'
PANEL ENTRIES 2003
2009
PILLAR PANEL 800' X 900'
2007
PILLAR PANEL 800' X 1200'
2000
106' CTRS.
SUB-MAINS - PILLARS LEFT
2002
(MINING NOT PROJECTED DUE TO LARGE FAULTS)
(AREA WILL BE EXPLORED OR DRILLED)
RECEIVED
APR - 3 1996
DIV OF OIL, GAS & MINING
LICENSED PROFESSIONAL ENGINEER
No. 136686
KIMLY C. MANGUM
STATE OF UTAH
3-20-96
I, THE UNDERSIGNED, HEREBY CERTIFY THAT THIS MAP IS CORRECT TO THE BEST OF MY KNOWLEDGE AND BELIEF.
DATE _____ SIGNATURE _____
LEGEND
MINE WORKINGS
PROJECTED MINING
PILLARED AREA
PERMIT BOUNDARY
LEASE BOUNDARY
COAL OUTCROP
ROOF, FLOOR, MIDSEAM SAMPLE LOCATIONS
RFM-1
MONITOR WELLS
DH-1
HIAWATHA SEAM STRIKE - N 19° 45' E
DIP - 2° - 4° NW
CO-OP MINING CO.
BEAR CANYON--NO. 1 MINE
M.S.H.A. ID. NO. 42-01697
SCALE 1" = 500'
DRAWN BY: C. Reynolds
DATE 01-01-96
BEAR CANYON PLATE 3-4B