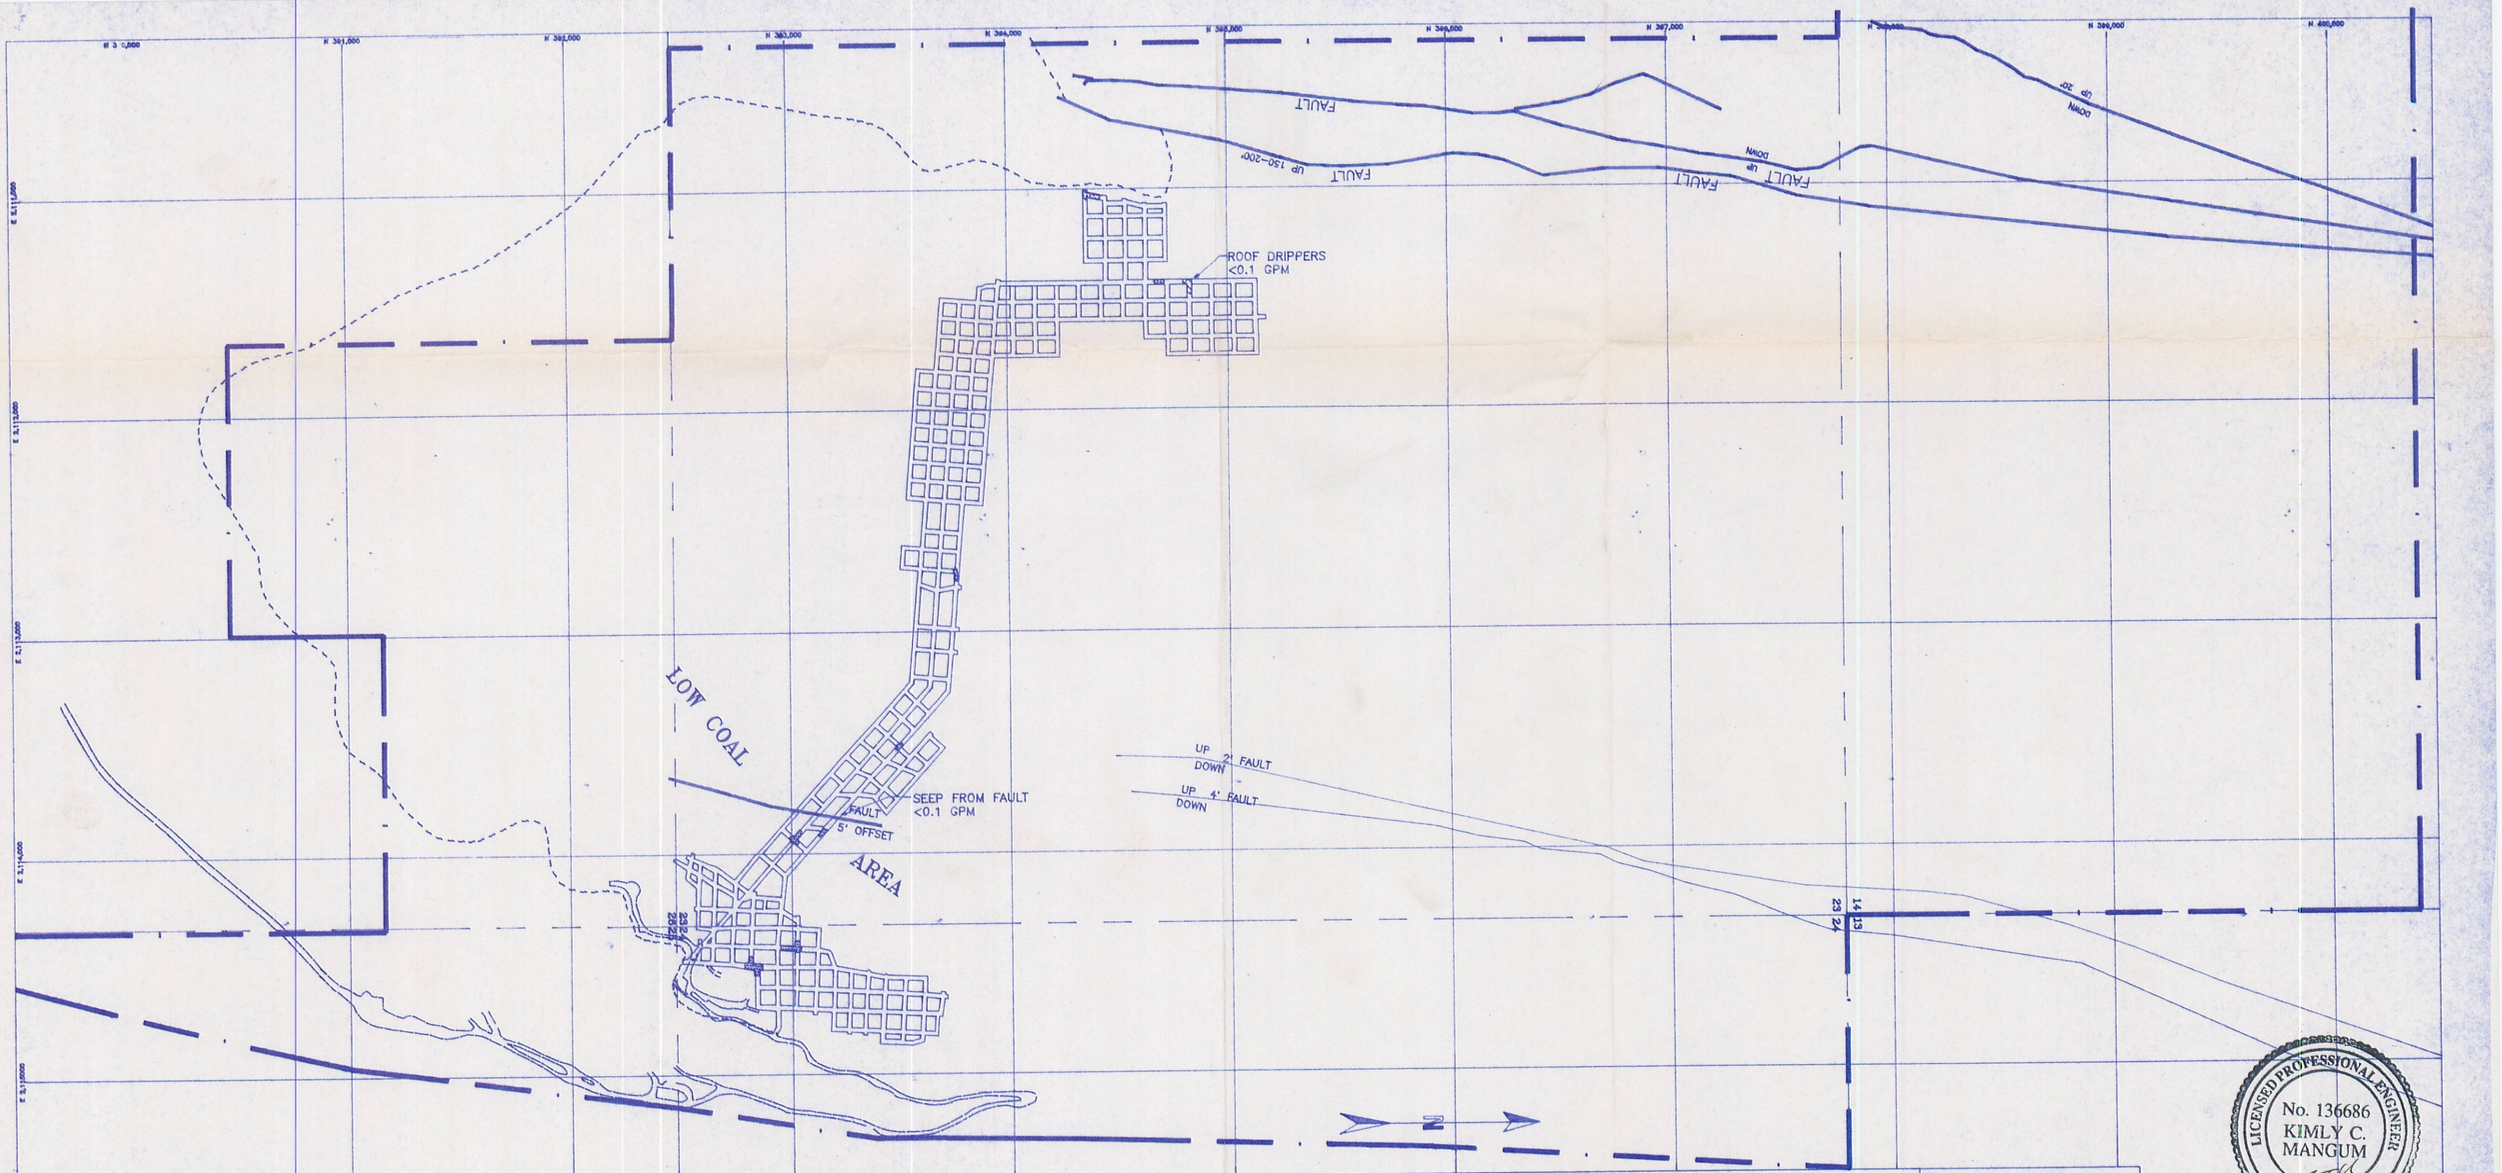

I, THE UNDERSIGNED, HEREBY CERTIFY THAT THIS MAP IS CORRECT TO THE BEST OF MY KNOWLEDGE AND BELIEF.

DATE _____ SIGNATURE _____

LEGEND

- MINE WORKINGS
- PILLARED AREA
- FAULT
- STANDING WATER
- ROOF DRIPPERS
- FLOOR SEEPS
- MINE WATER LINE
- WATER SAMPLE POINT ✱ SBC-9
- PERMIT BOUNDARY
- COAL OUTCROP

CO-OP MINING CO.		
MINE WATER SURVEY		
SCALE 1" = 600'	DRAWN BY C. Reynolds	DATE 01-01-96
BEAR CANYON	PLATE 7-10B	