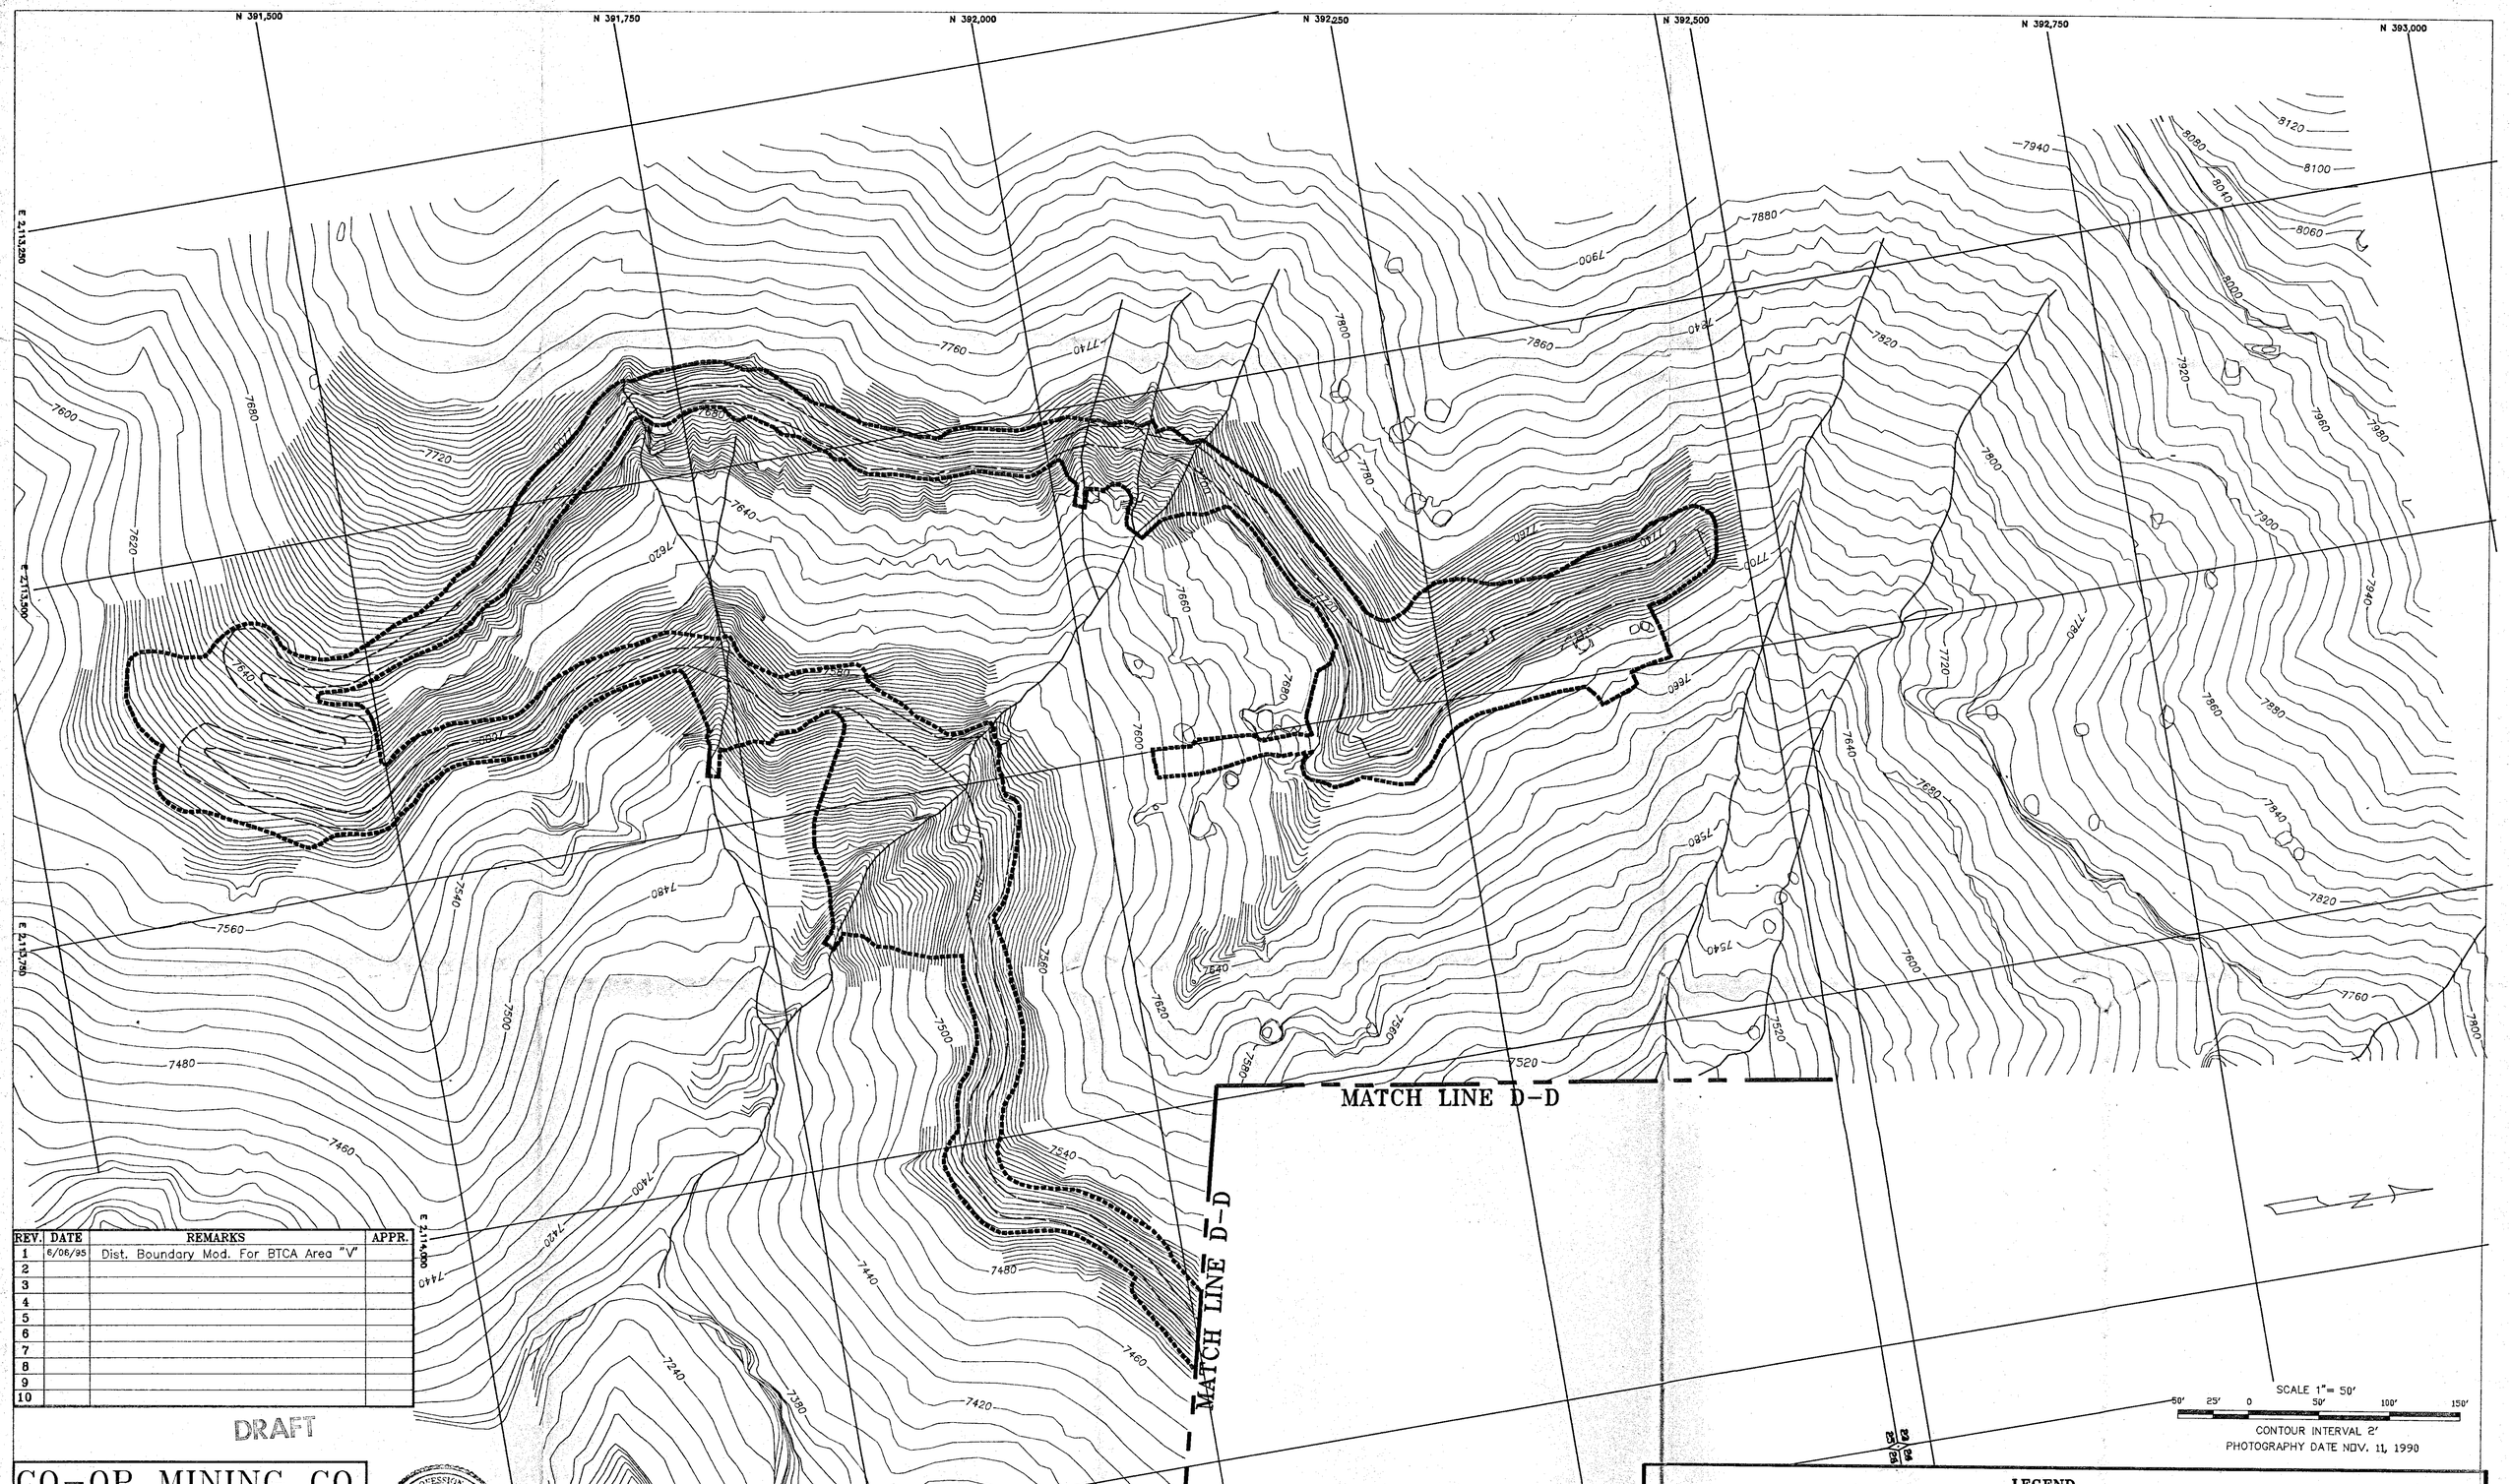

REV.	DATE	REMARKS	APPR.
1	6/06/95	Dist. Boundary Mod. For BTCA Area "V"	
2			
3			
4			
5			
6			
7			
8			
9			
10			

DRAFT

CO-OP MINING CO.

HUNTINGTON, UTAH

POST-MINING TOPOGRAPHY

SCALE:	DRAWN BY:	DATE:
1" = 50'	C. Reynolds	10/22/93

BEAR CANYON | PLATE 3-2E