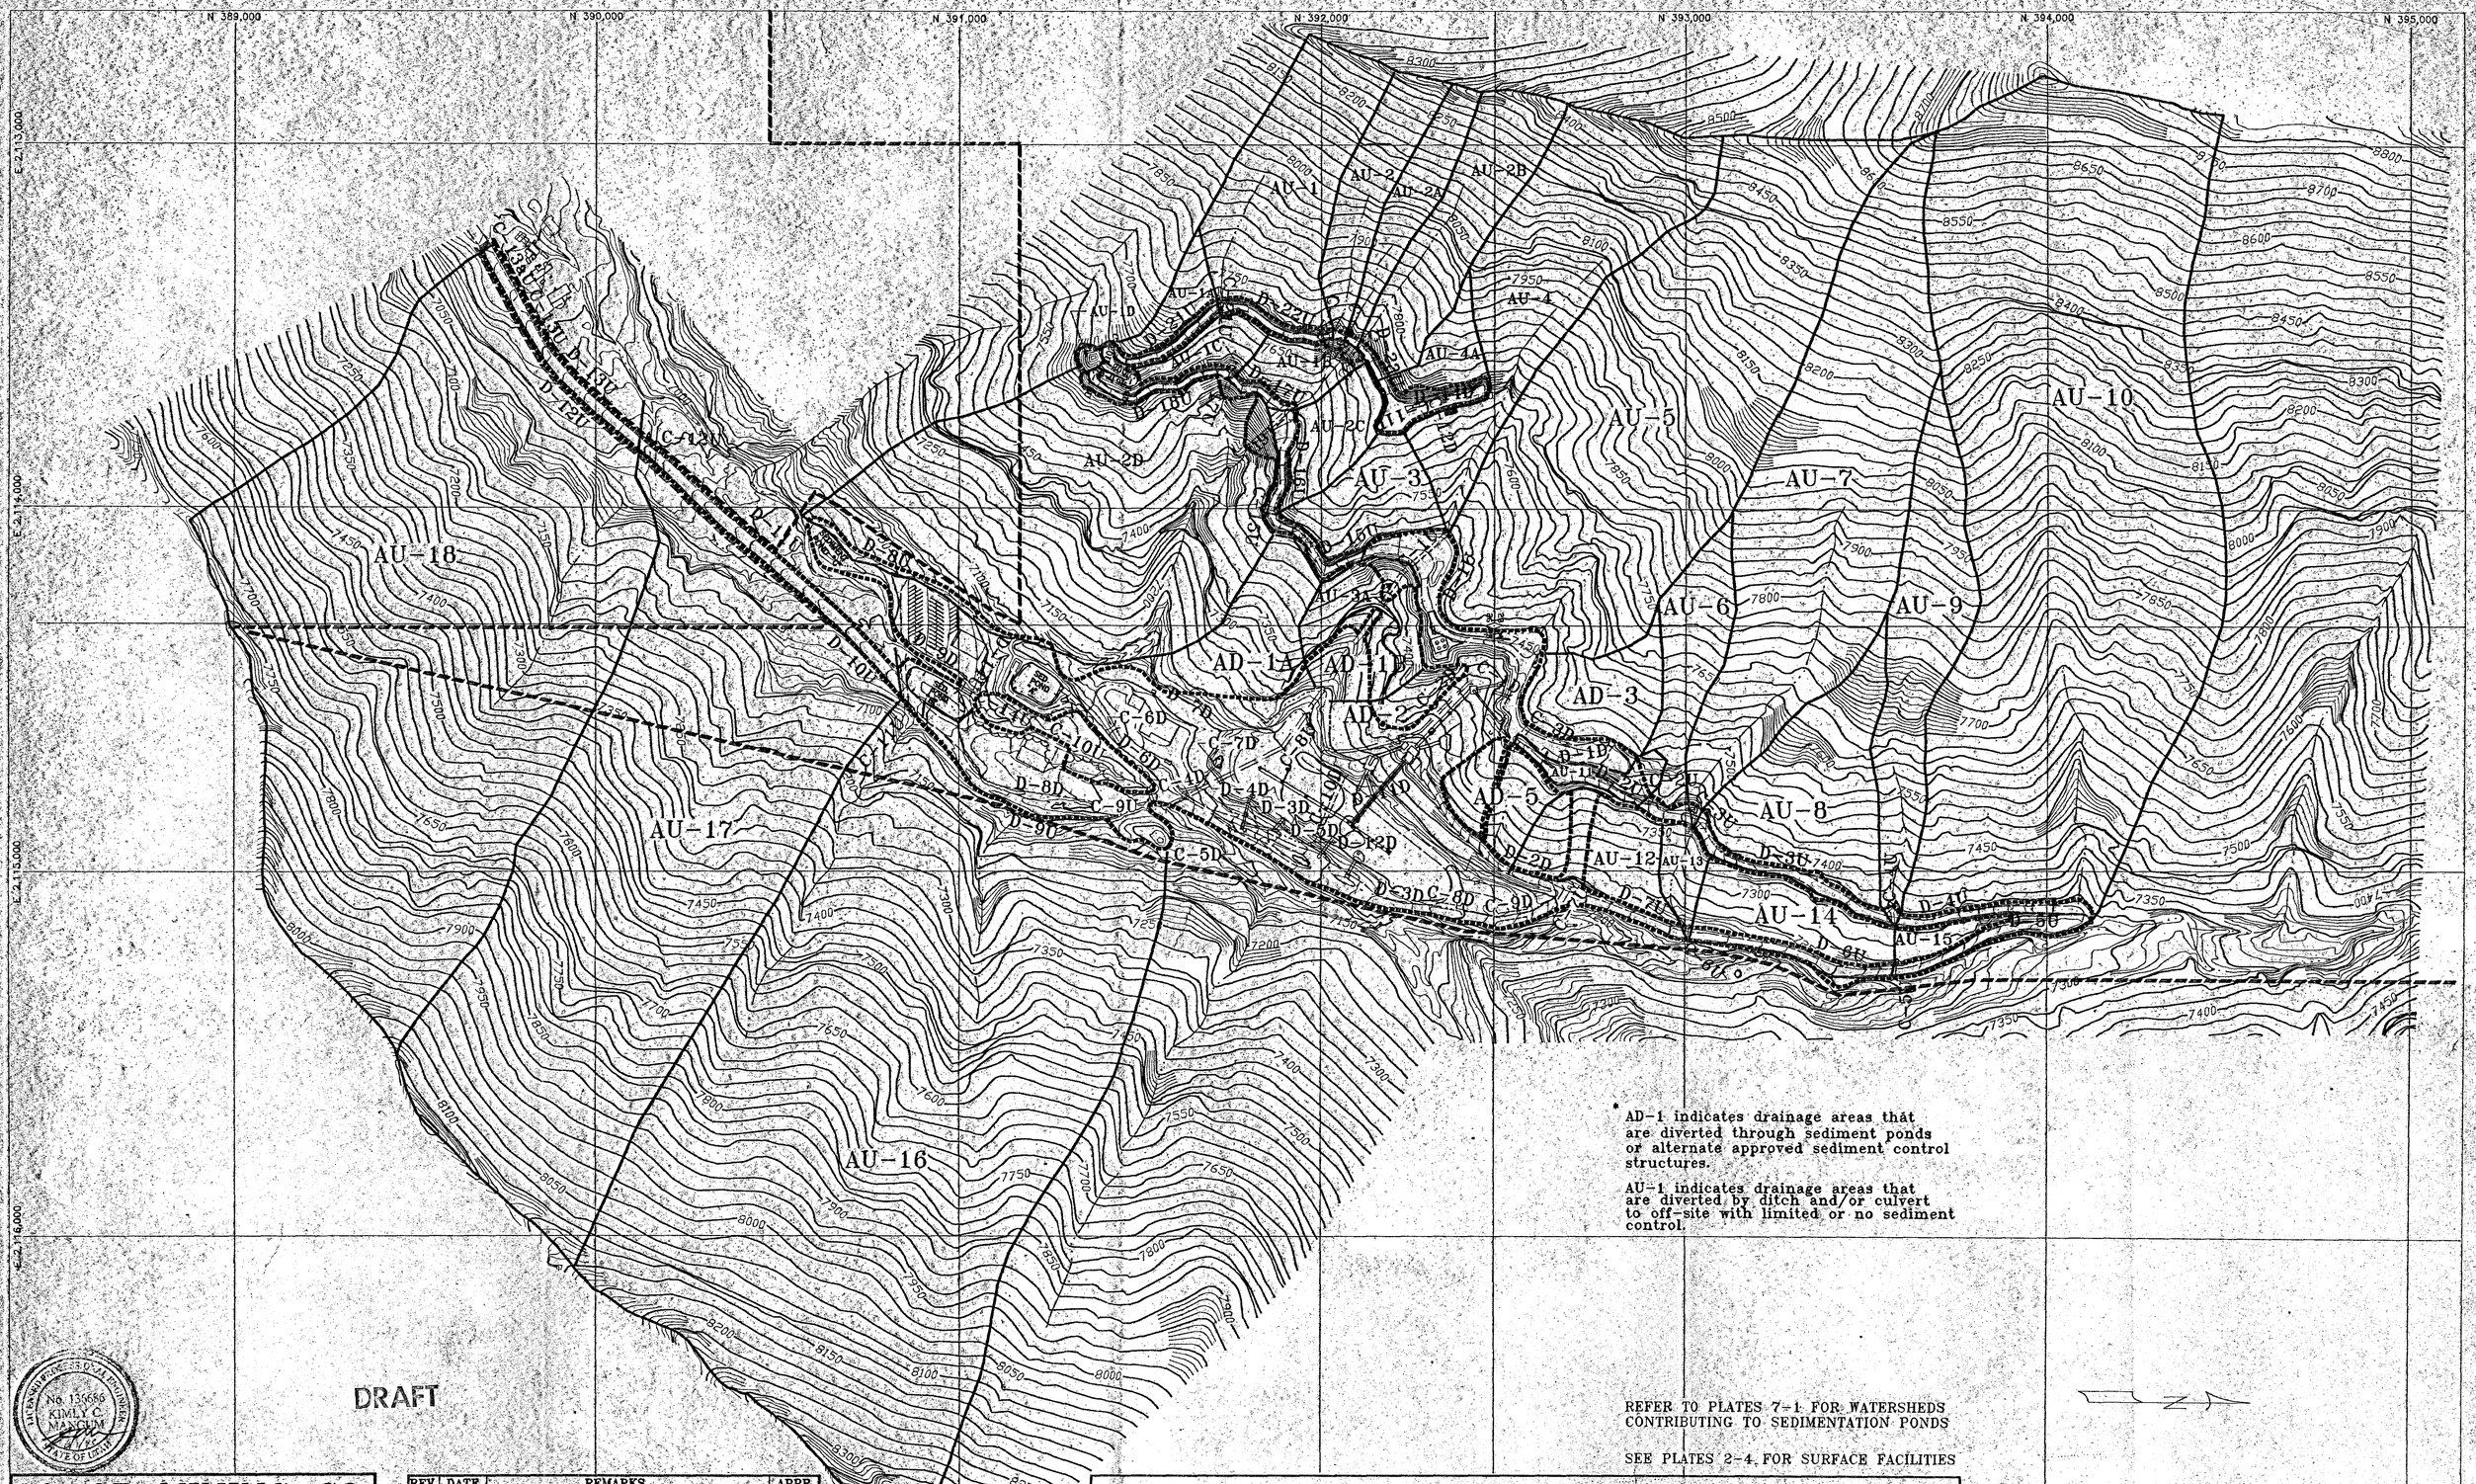

* AD-1 indicates drainage areas that are diverted through sediment ponds or alternate approved sediment control structures.

AU-1 indicates drainage areas that are diverted by ditch and/or culvert to off-site with limited or no sediment control.

REFER TO PLATES 7-1 FOR WATERSHEDS CONTRIBUTING TO SEDIMENTATION PONDS

SEE PLATES 2-4 FOR SURFACE FACILITIES

LEGEND

DISTURBED AREA		SECTION LINE		PERMIT BOUNDARY	
DRAINAGE	D-1D	CONTOUR LINE	7350	CULVERT	C-1D
DISTURBED AREA DRAINAGE	AD-1	UNDISTURBED AREA DRAINAGE	AU-1		

SCALE 1" = 200'

200' 100' 0 200' 400' 600'

CONTOUR INTERVAL 5'

PHOTOGRAPHY DATE OCT. 30, 1990

No. 135686 KIMLY C. MAGNUM STATE OF UTAH

CO-OP MINING CO.

HUNTINGTON, UTAH

WATERSHED MAP

SCALE:	DRAWN BY:	DATE:
1" = 200'	C. REYNOLDS	5/06/91

BEAR CANYON PLATE 7-5

REV.	DATE	REMARKS	APPR.
1	06/11/92	LOADOUT TUNNEL ADDITION	07/06/92
2	09/08/92	C-13aU ADDED (92N)	09/18/92
3	09/08/92	TIPPLE EROSION PROPOSAL ADDED (92P)	12/04/92
4	11/20/92	SHOWER HOUSE PROPOSAL ADDED (92H)	2/09/93
5	07/12/93	Waterline Dist. Area Added (93E)	8/16/93
6	8/11/93	Transformer Pad Added (93L)	8/16/93
7	12/08/93	Antifreeze Storage Tank (93O)	12/17/93
8	10/22/93	Tank Seam Proposal Added (93B)	7/22/94
9	8/01/94	Lamphouses Removed/Portal Pad Recontoured	8/17/94
10	5/30/95	Tipple Structure Expansion/	