# CO-OP MINING CO.

HUNTINGTON, UTAH

## RECLAMATION AREA

| SCALE: | DRAWN BY: | DATE: |
|---|---|---|
| 1" = 50' | C. REYNOLDS | 5/13/91 |

BEAR CANYON | PLATE 8-5C

| REV. | DATE | REMARKS | APPR. |
|---|---|---|---|
| 1 | 4/30/92 | DIST. BOUND. MOD. (DO-92C,NOV 91-35-8-1) | 7/22/92 |
| 2 | 7/08/93 | Coal Storag Pad & Outslope Cleanup (93D) | 9/14/93 |
| 3 | 7/12/93 | Waterline Added To Disturbed Area (93E) | 9/16/93 |
| 4 | 8/11/93 | Transformer Pad (93L) | 9/16/93 |
| 5 | 10/05/93 | Drainage AD-8 regraded into D-7D (93K) | 10/28/93 |
| 6 | 12/06/93 | Antifreeze Storage Tank Added (93O) | 12/17/93 |
| 7 | 10/22/93 | Tank Seam Road, TS-10 Added (93B) | 7/22/94 |
| 8 | 8/01/94 | Lamphouses Removed/Portal Pad Recontoured | 8/17/94 |
| 9 | 5/30/95 | Tipple Structure Expansion/Rock Crusher Conveyor (95G) | 9/12/95 |
| 10 | 9/13/95 | Ditch D-10D Route Modification (95J) | 9/18/95 |

RECEIVED
OCT - 6 1995
DIVISION OF OIL GAS & MINING PRICE UTAH

INCORPORATED
EFFECTIVE:
SEP 12 1995
UTAH DIVISION OIL, GAS AND MINING
PRICE FIELD OFFICE

### LEGEND

DISTURBED AREA

CONTOUR LINE 6980

RECLAMATION AREA

AREA NOT REQUIRING RECONTOURING OR TOPSOIL WITHIN THE DISTURBED AREA

TOPSOIL SAMPLE LOCATIONS

NOTE: WHERE DISTURBED AND RECLAMATION BOUNDARIES COINCIDE, ONLY THE RECLAMATION BOUNDARY IS SHOWN.

SEE PLATE 7-7 FOR POST MINING DRAINAGE.
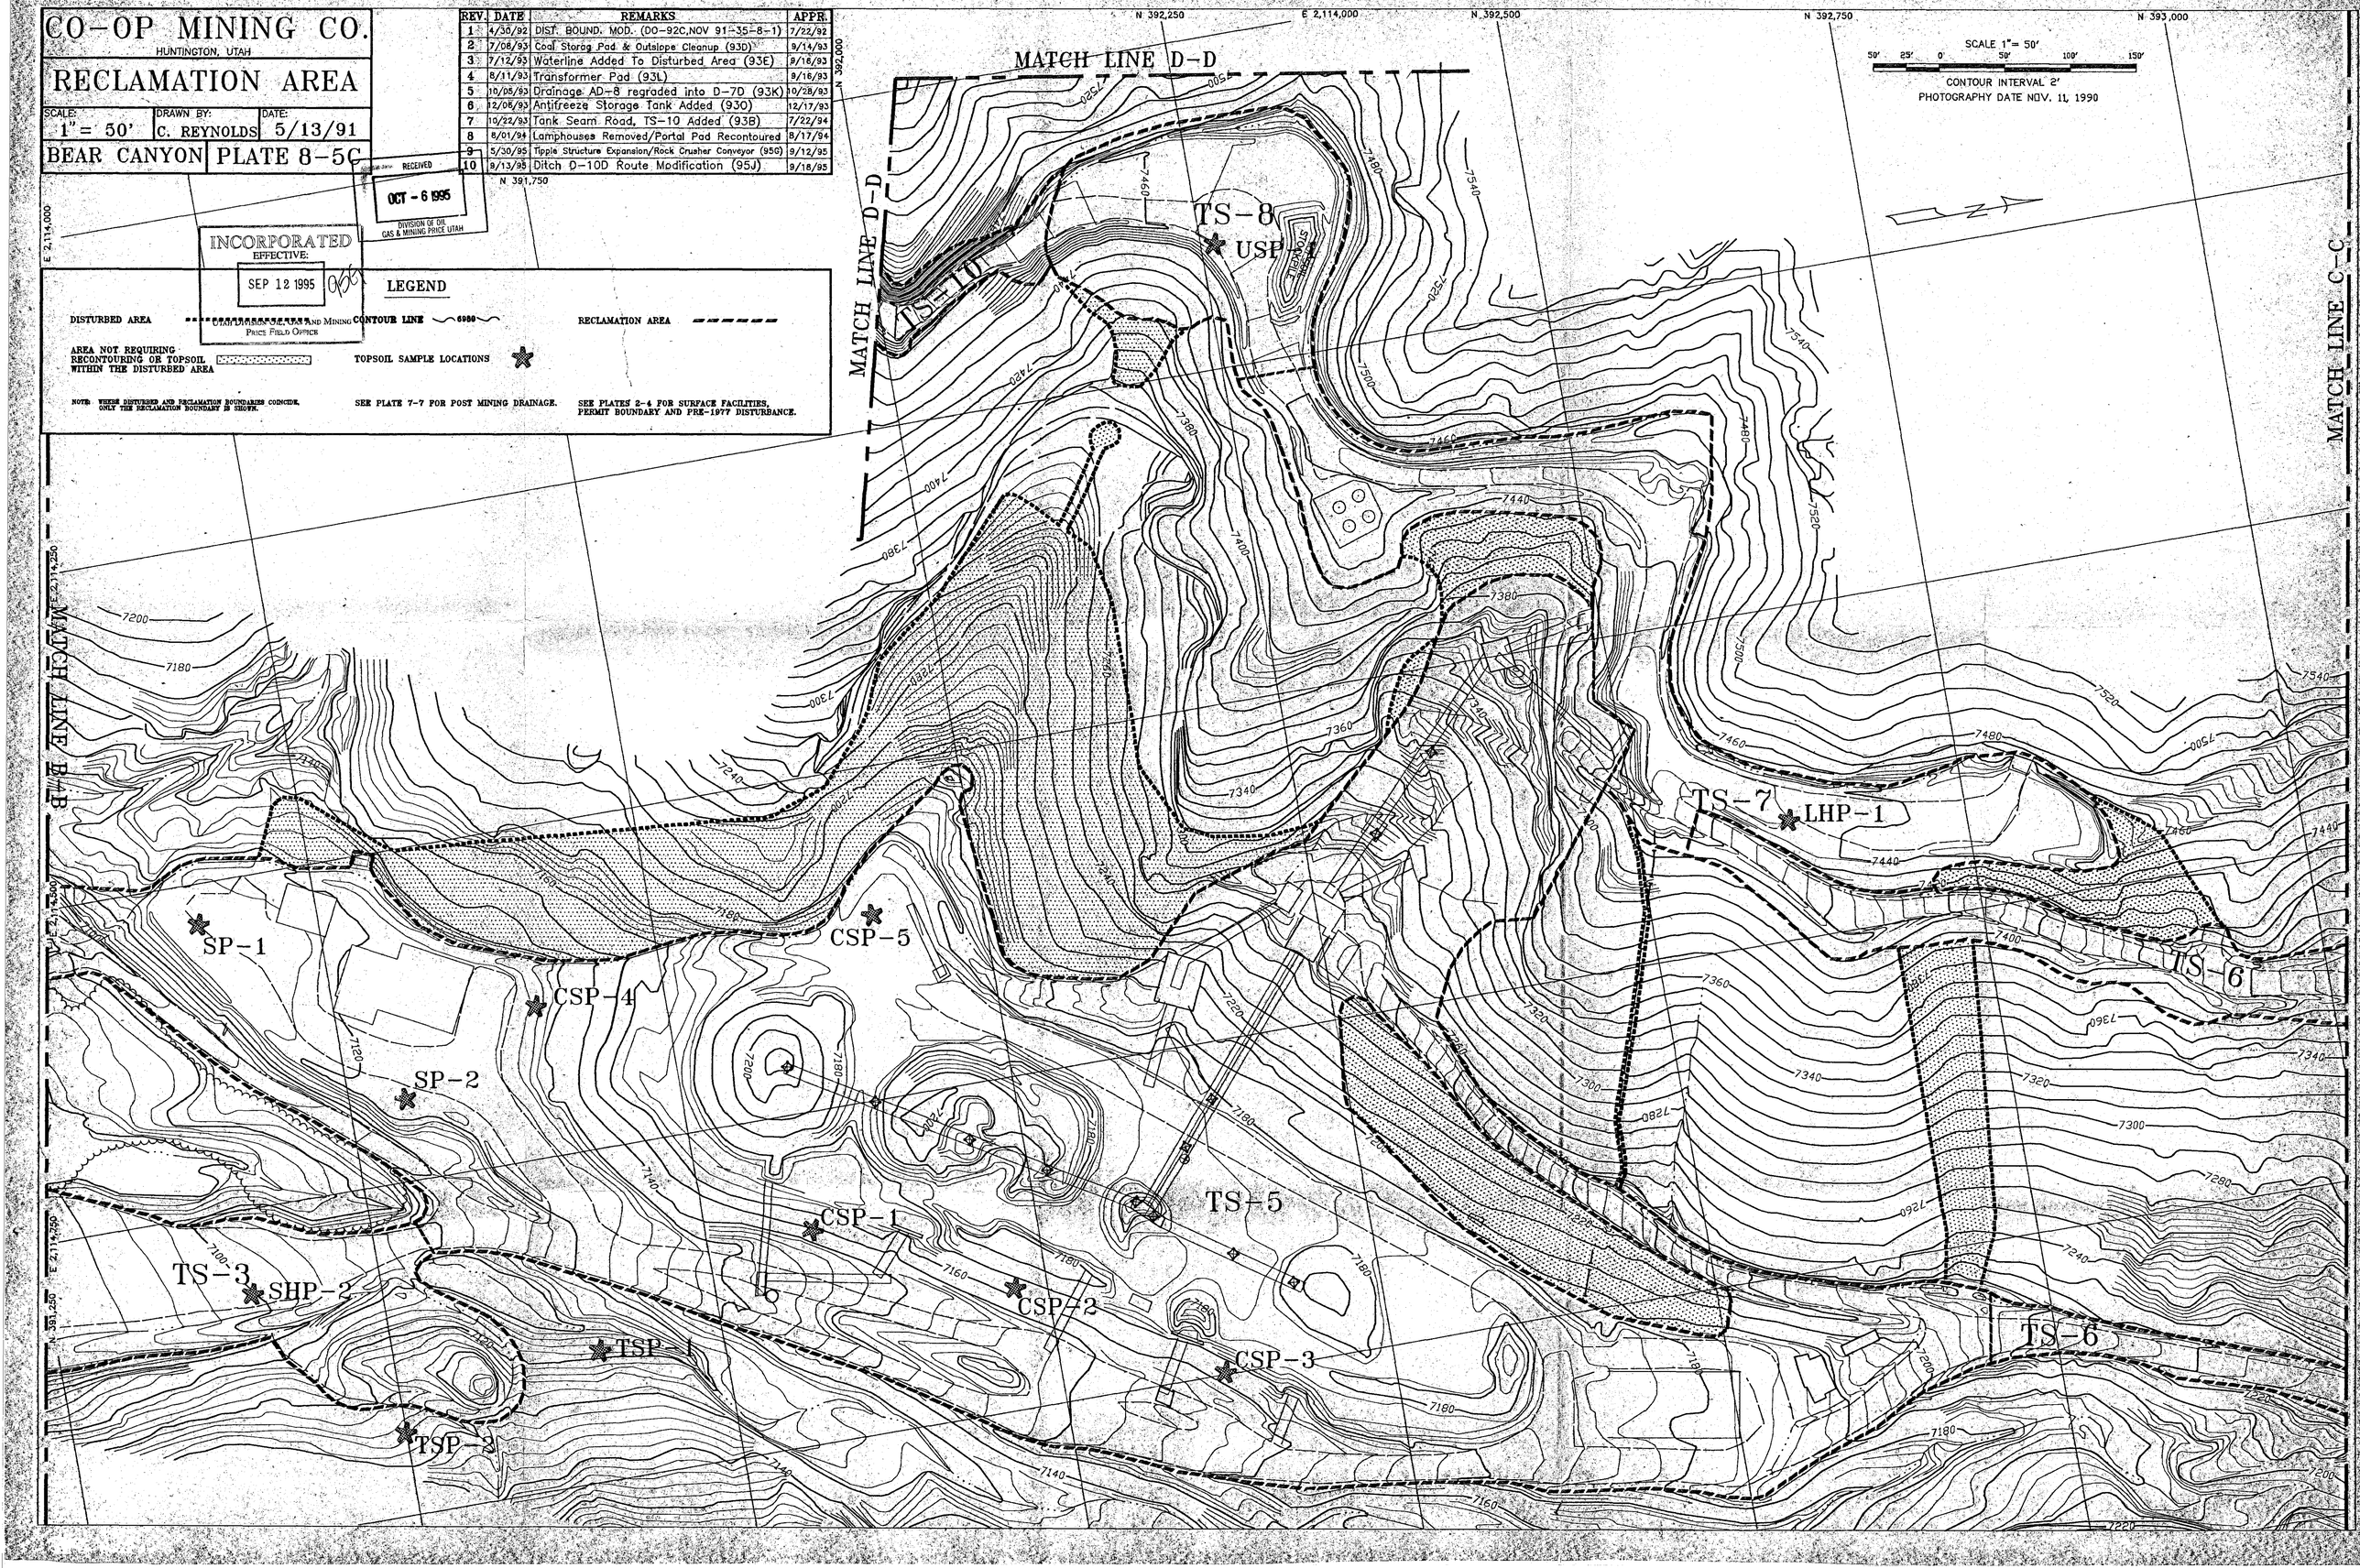
SEE PLATES 2-4 FOR SURFACE FACILITIES, PERMIT BOUNDARY AND PRE-1977 DISTURBANCE.