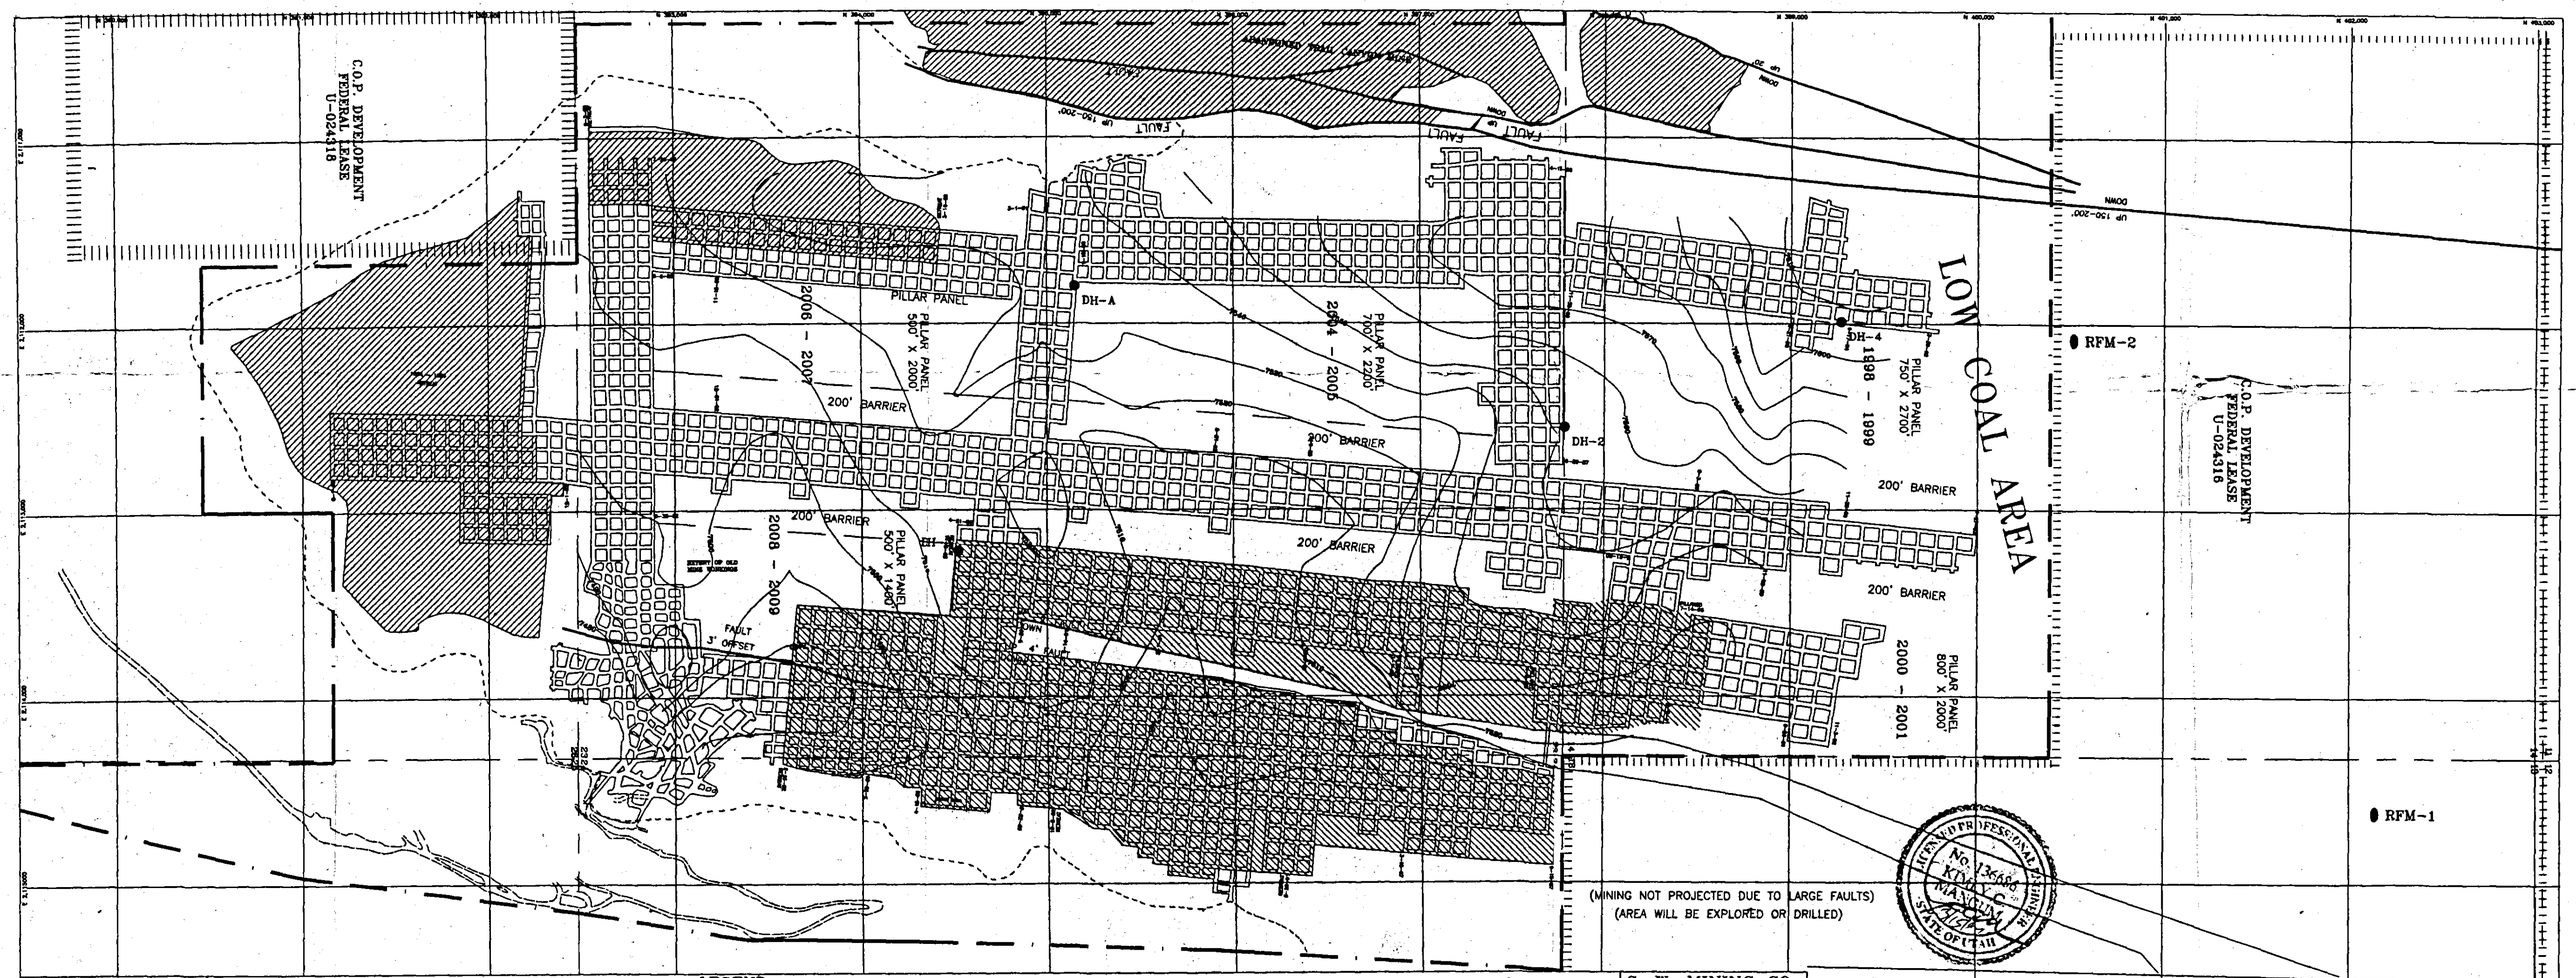

I, THE UNDERSIGNED, HEREBY CERTIFY THAT THIS MAP IS CORRECT TO THE BEST OF MY KNOWLEDGE AND BELIEF.

DATE _____ SIGNATURE _____

LEGEND

MINE WORKINGS
PROJECTED MINING
PILLARED AREA

PERMIT BOUNDARY
LEASE BOUNDARY
COAL OUTCROP

ROOF, FLOOR, MIDSEAM SAMPLE LOCATIONS ● RFM-1
SEAM FLOOR ELEV. CONTOUR — 7600 —
MONITOR WELLS ● DH-1

C. W. MINING CO. HUNTINGTON, UTAH		
BEAR CANYON-NO. 1 MINE		
M.S.H.A. ID. NO. 42-01867		
SCALE 1" = 500'	DRAWN BY C. Reynolds	DATE 01-01-97
BEAR CANYON	PLATE 3-4A	

NOTE: No mining took place in this seam during 1996.