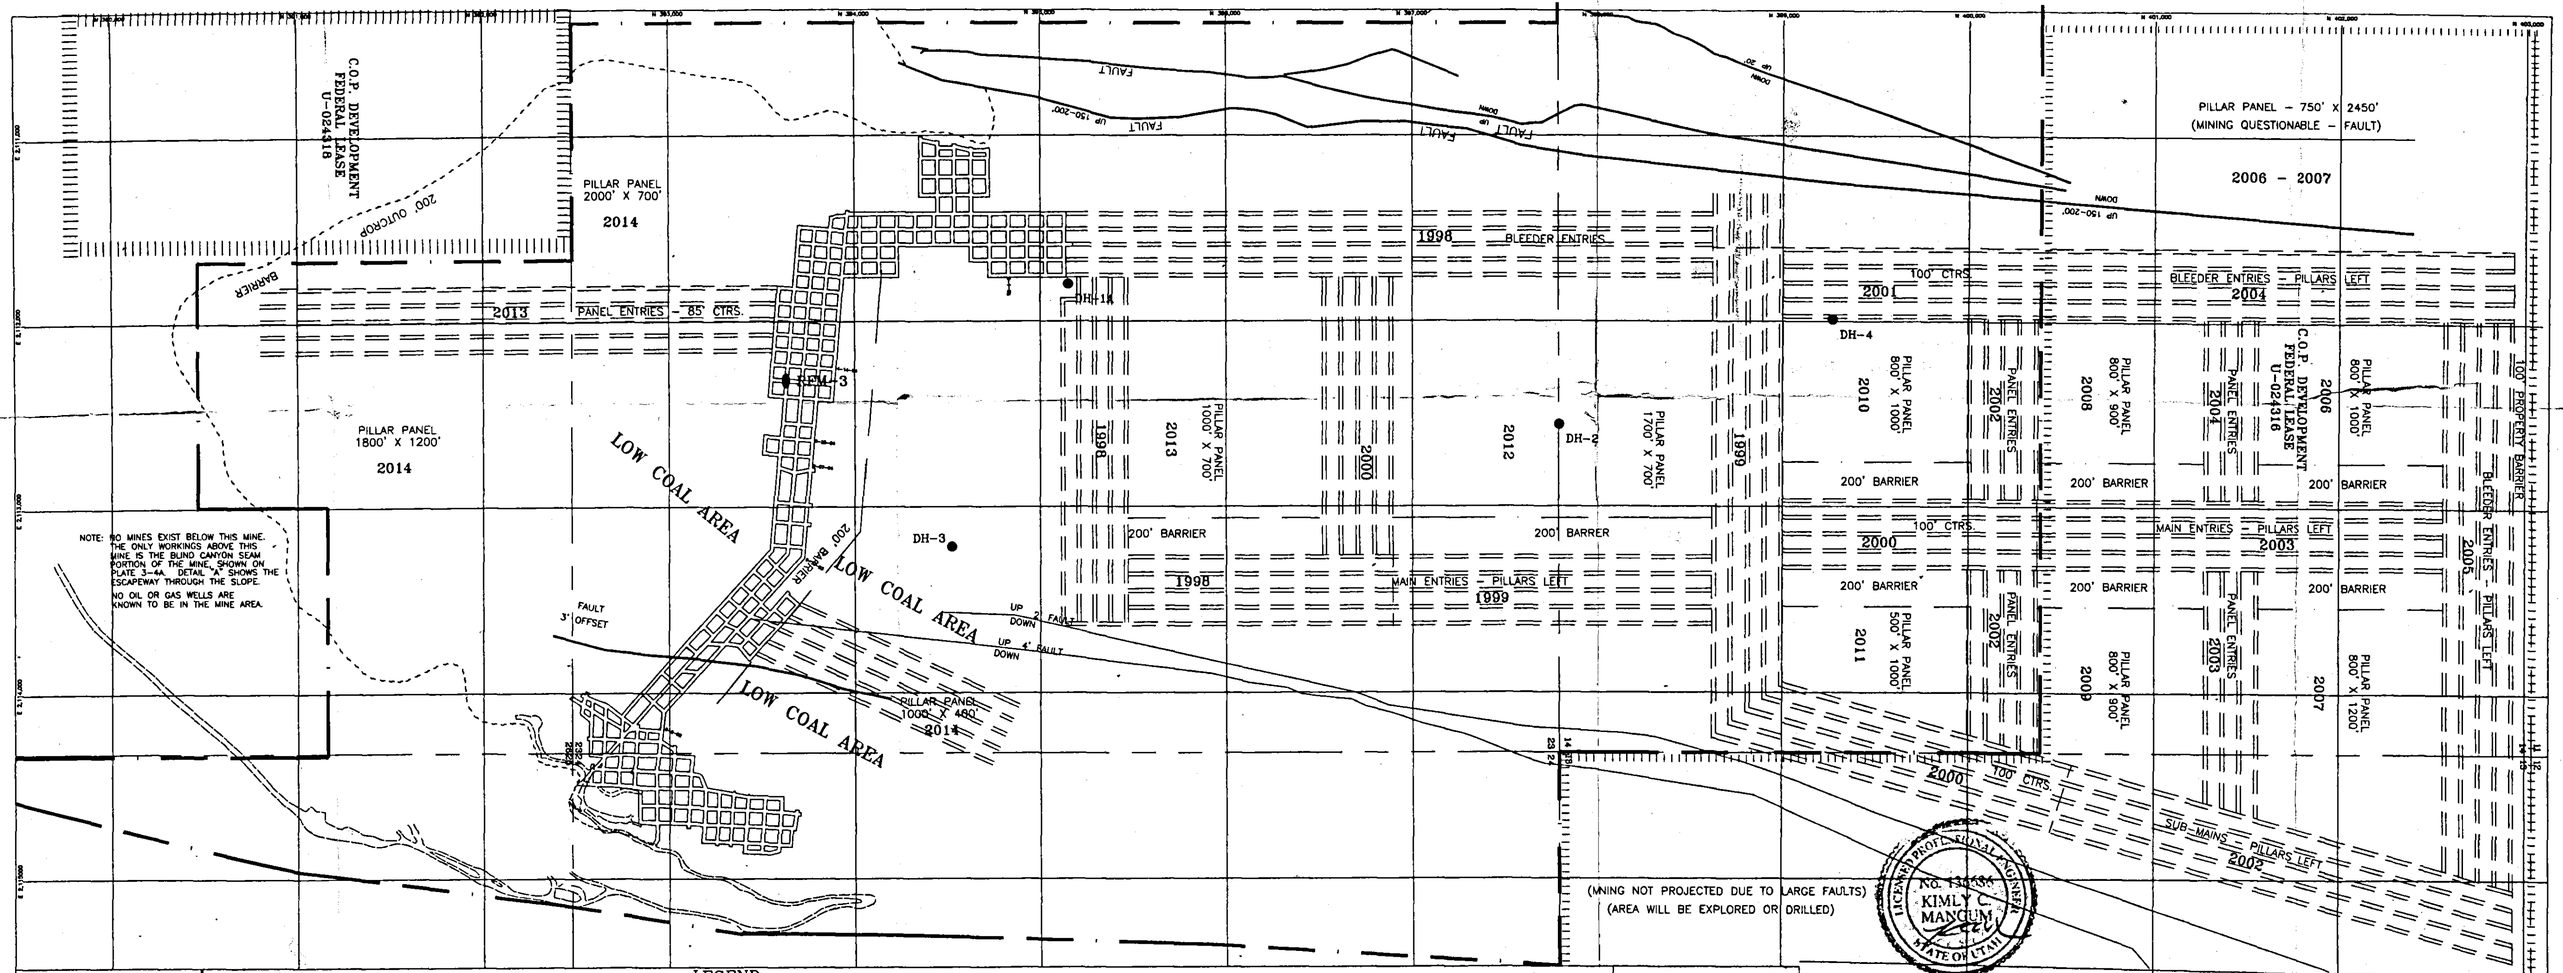

NOTE: NO MINES EXIST BELOW THIS MINE. THE ONLY WORKINGS ABOVE THIS MINE IS THE BLIND CANYON SEAM PORTION OF THE MINE, SHOWN ON PLATE 3-4A. DETAIL "A" SHOWS THE ESCAPEWAY THROUGH THE SLOPE.

NO OIL OR GAS WELLS ARE KNOWN TO BE IN THE MINE AREA.

I, THE UNDERSIGNED, HEREBY CERTIFY THAT THIS MAP IS CORRECT TO THE BEST OF MY KNOWLEDGE AND BELIEF.

DATE _____ SIGNATURE _____

LEGEND

MINE WORKINGS
PROJECTED MINING
PILLARED AREA
PERMIT BOUNDARY
LEASE BOUNDARY
COAL OUTCROP
ROOF, FLOOR, MIDSEAM SAMPLE LOCATIONS — RFM-1
MONITOR WELLS — DH-1

HIAWATHA SEAM STRIKE - N 19° 45' DIP 2.5°

CO-OP MINING CO.		
BEAR CANYON-NO. 1 MINE		
M.S.H.A. ID. NO. 42-01997		
SCALE: 1" = 500'	DRAWN BY: C. Reynolds	DATE: 01-01-97
BEAR CANYON	PLATE 3-4B	NOTE: No mining took place in this seam during 1996.