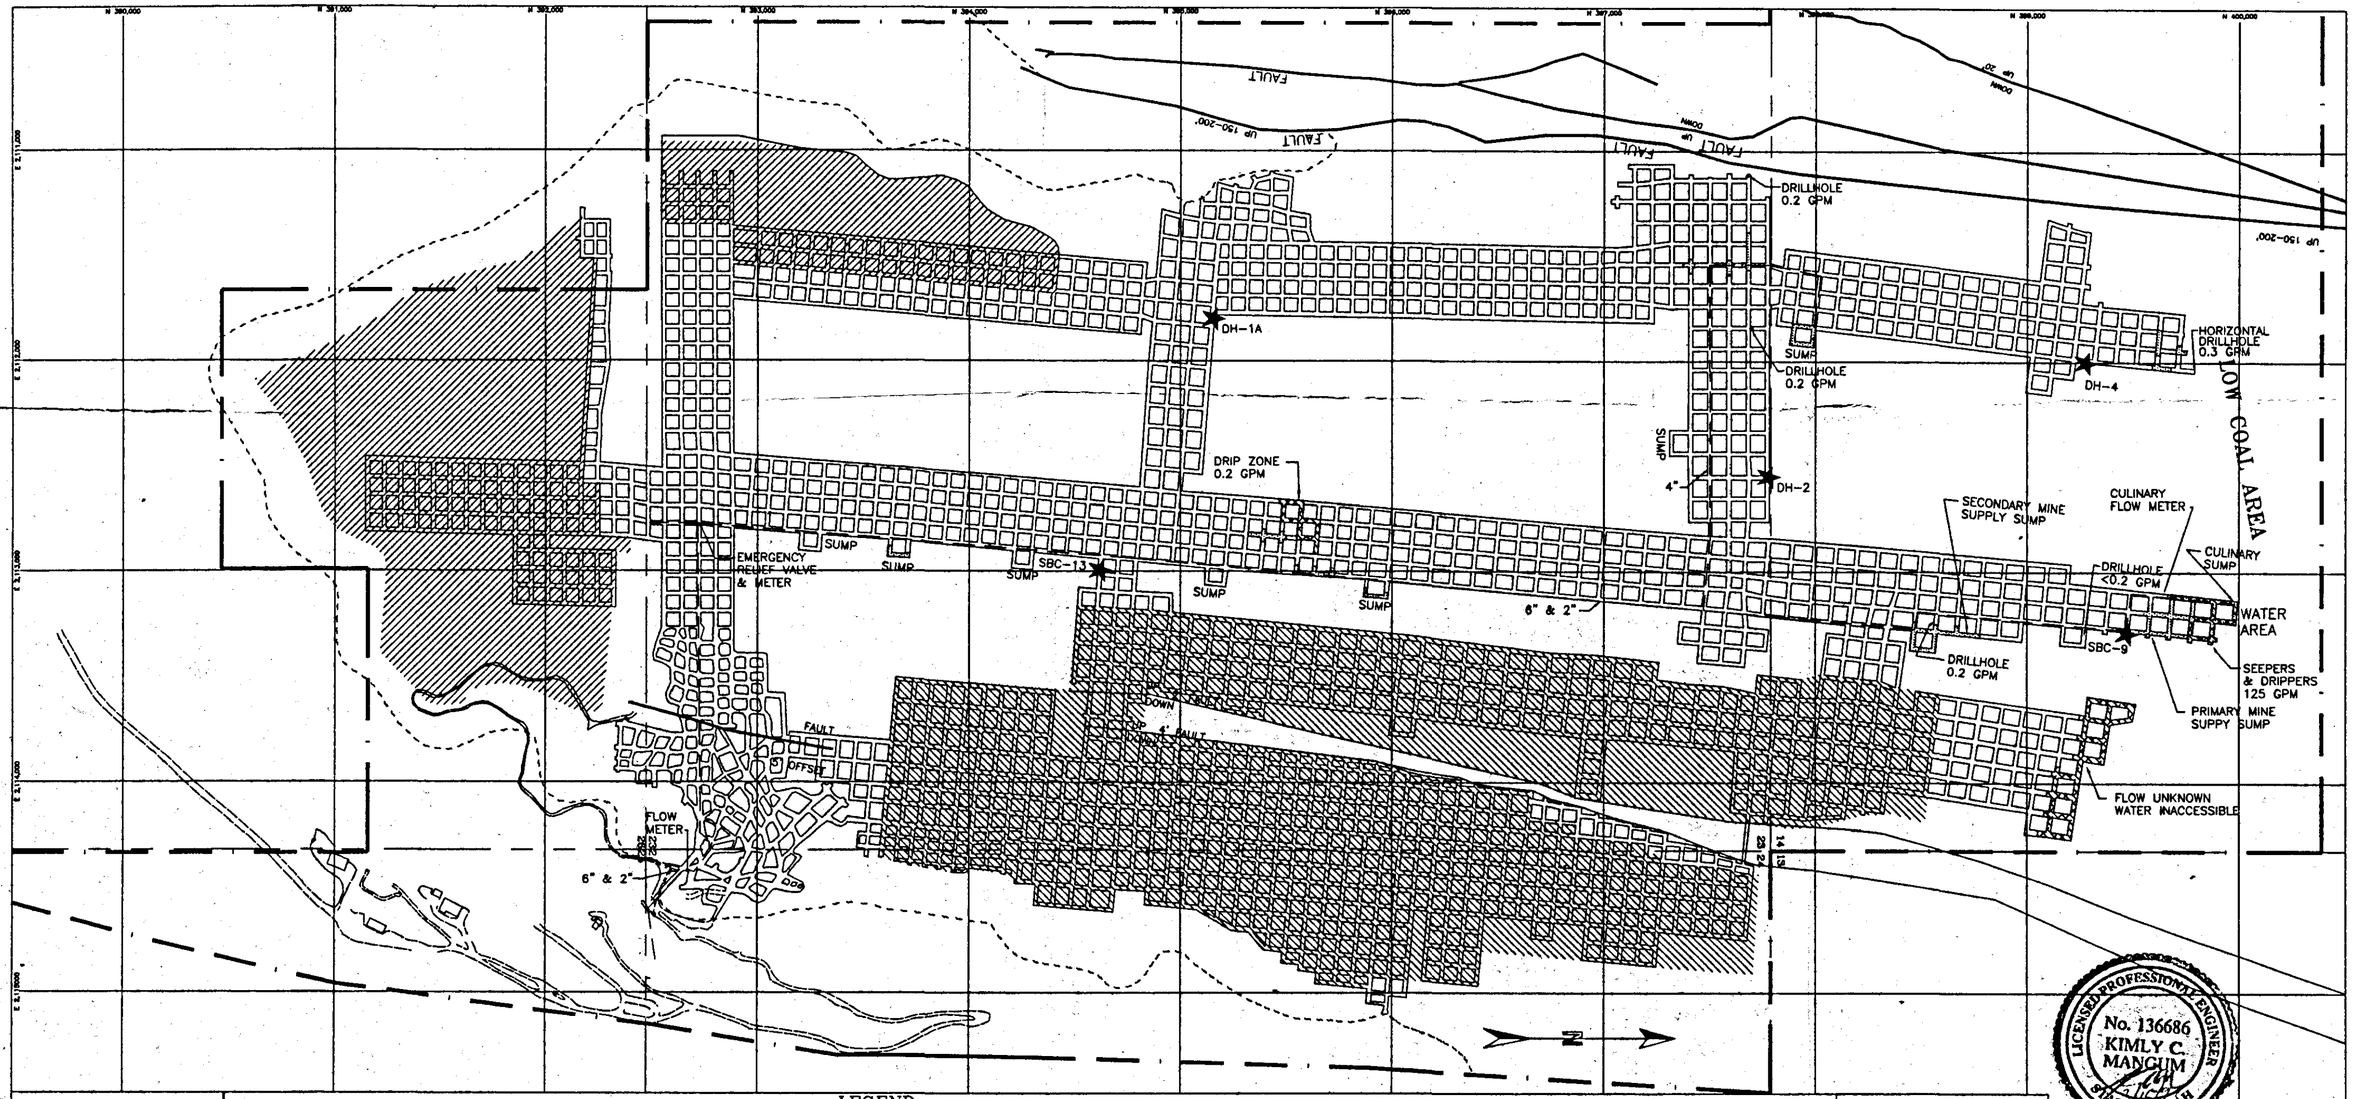

I, THE UNDERSIGNED, HEREBY CERTIFY THAT THIS MAP IS CORRECT TO THE BEST OF MY KNOWLEDGE AND BELIEF.

DATE _____ SIGNATURE _____

LEGEND

MINE WORKINGS		STANDING WATER	
PILLARED AREA		ROOF DRIPPERS	
FAULT		FLOOR SEEPS	

MINE WATER LINE

WATER SAMPLE POINT ✱ SBC-9

PERMIT BOUNDARY

COAL OUTCROP

HIAWATHA SEAM
STRIKE - N 19°45'
DIP 2°

CO-OP MINING CO.		
MINE WATER SURVEY		
SCALE: 1" = 500'	DRAWN BY: C. Reynolds	DATE: 01-01-97
BEAR CANYON	PLATE 7-10A	

RECEIVED
MAY 05 1997
DIV. OF OIL, GAS & MINING