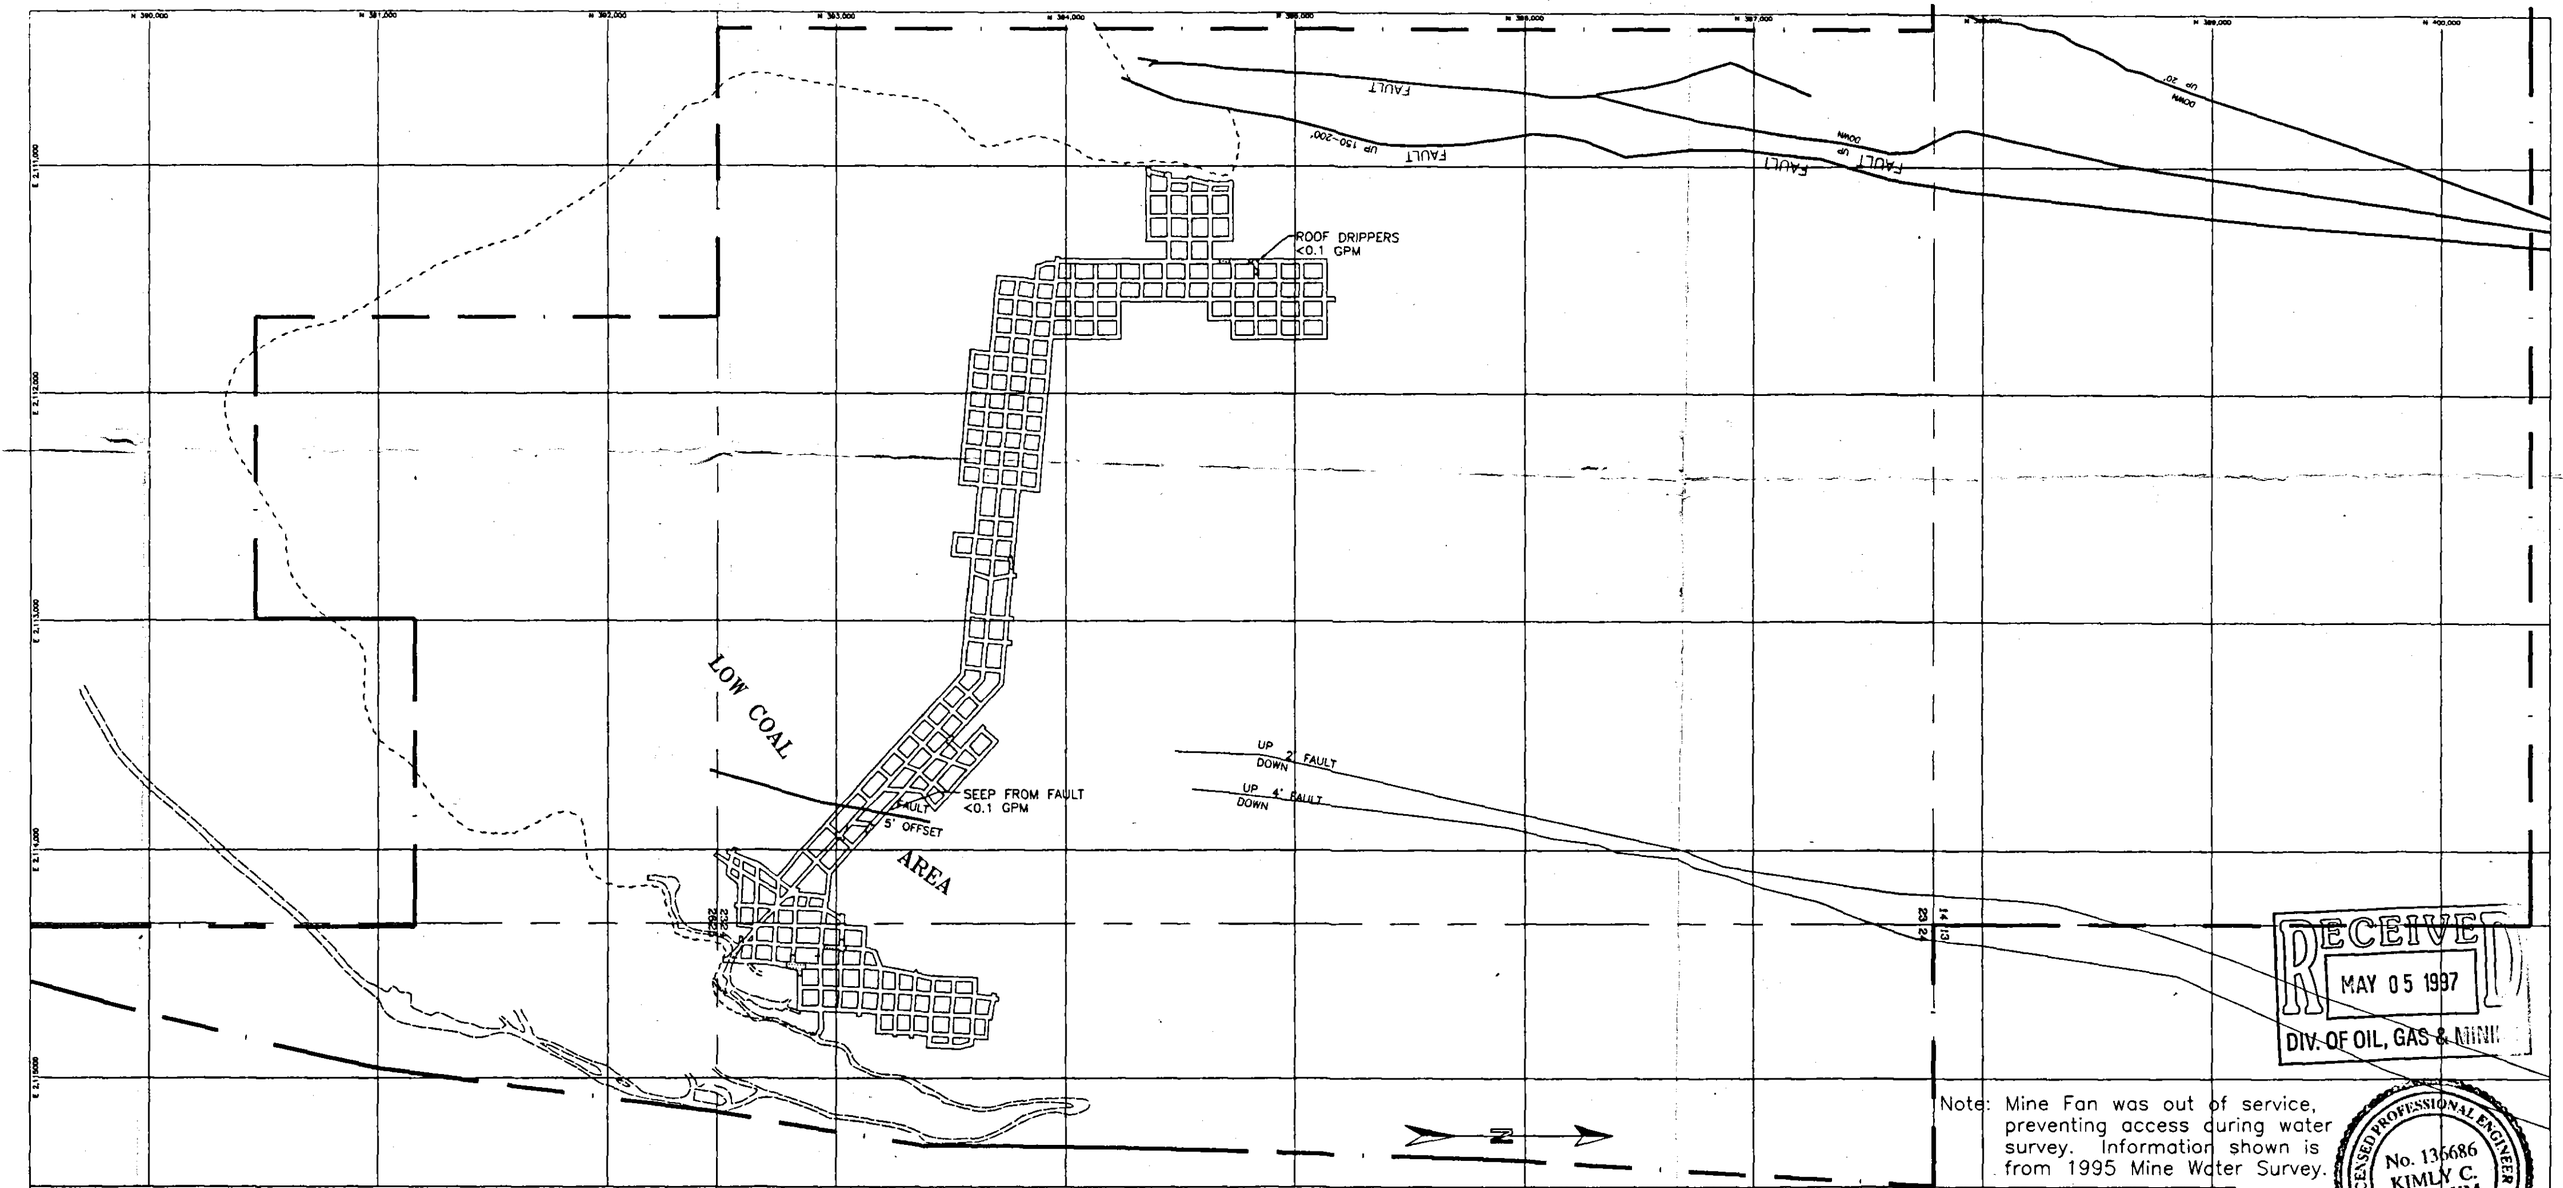

Note: Mine Fan was out of service, preventing access during water survey. Information shown is from 1995 Mine Water Survey.

RECEIVED
MAY 05 1997
DIV. OF OIL, GAS & MINING

LICENSED PROFESSIONAL ENGINEER
No. 136686
KIMLY C. MANGUM
STATE OF UTAH

I, THE UNDERSIGNED, HEREBY CERTIFY THAT THIS MAP IS CORRECT TO THE BEST OF MY KNOWLEDGE AND BELIEF.

DATE _____ SIGNATURE _____

LEGEND

MINE WORKINGS		STANDING WATER	
PILLARED AREA		ROOF DRIPPERS	
FAULT		FLOOR SEEPS	

MINE WATER LINE

WATER SAMPLE POINT ✱ SBC-9

PERMIT BOUNDARY

COAL OUTCROP

HIAWATHA SEAM
STRIKE N 19° 45'
DIP 25°

CO-OP MINING CO.		
MINE WATER SURVEY		
SCALE: 1" = 500'	DRAWN BY: C. Reynolds	DATE: 01-01-97
BEAR CANYON	PLATE 7-10B	