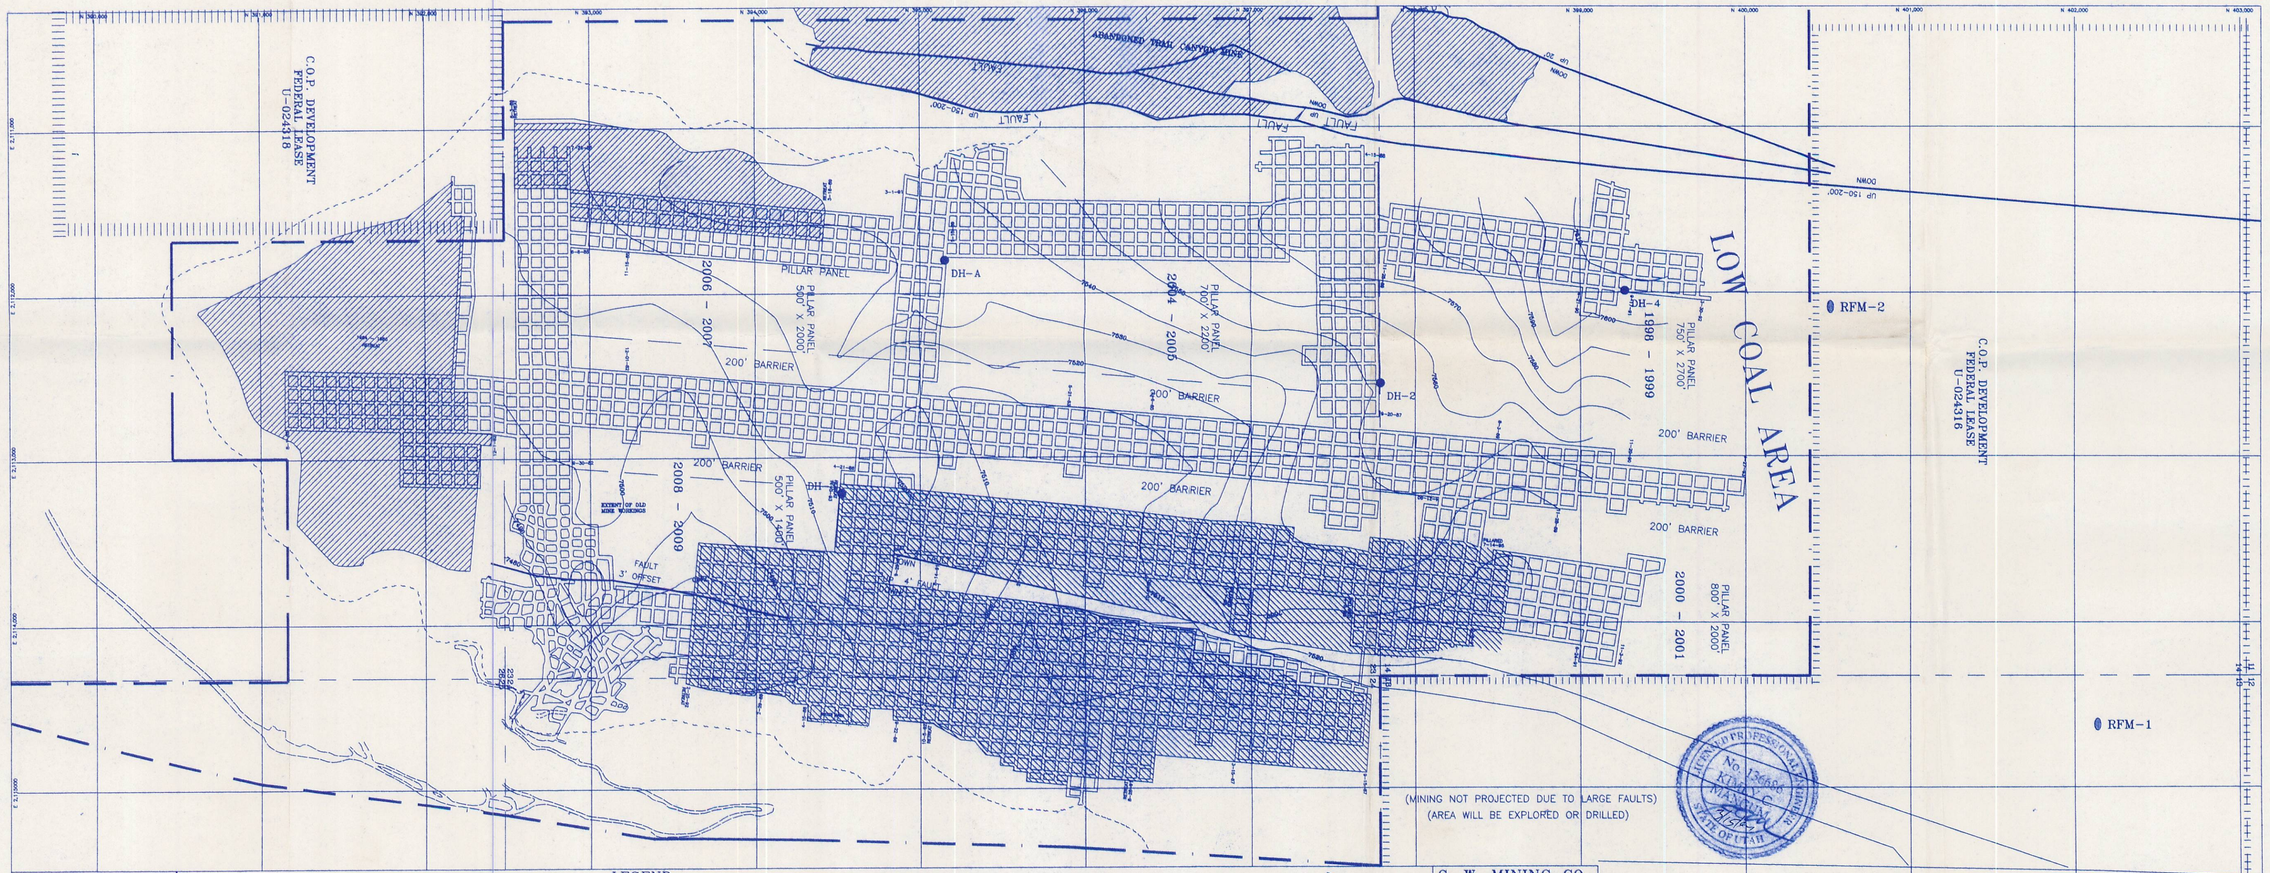

I, THE UNDERSIGNED, HEREBY CERTIFY THAT THIS MAP IS CORRECT TO THE BEST OF MY KNOWLEDGE AND BELIEF.

DATE _____ SIGNATURE _____

LEGEND

MINE WORKINGS
PROJECTED MINING
PILLARED AREA
PERMIT BOUNDARY
LEASE BOUNDARY
COAL OUTCROP
ROOF, FLOOR, MIDSEAM SAMPLE LOCATIONS — RFM-1
SEAM FLOOR ELEV. CONTOUR — 7500
MONITOR WELLS — DH-1

BLIND CANYON SEAM STRIKE N 19°45'
DIP 2.5%

C. W. MINING CO.
HUNTINGTON, UTAH

BEAR CANYON-NO. 1 MINE
M.S.H.A. ID. NO. 42-01697

SCALE: 1" = 500'	DRAWN BY: C. Reynolds	DATE: 01-01-97
BEAR CANYON	PLATE 3-4A	

NOTE: No mining took place in this seam during 1996.