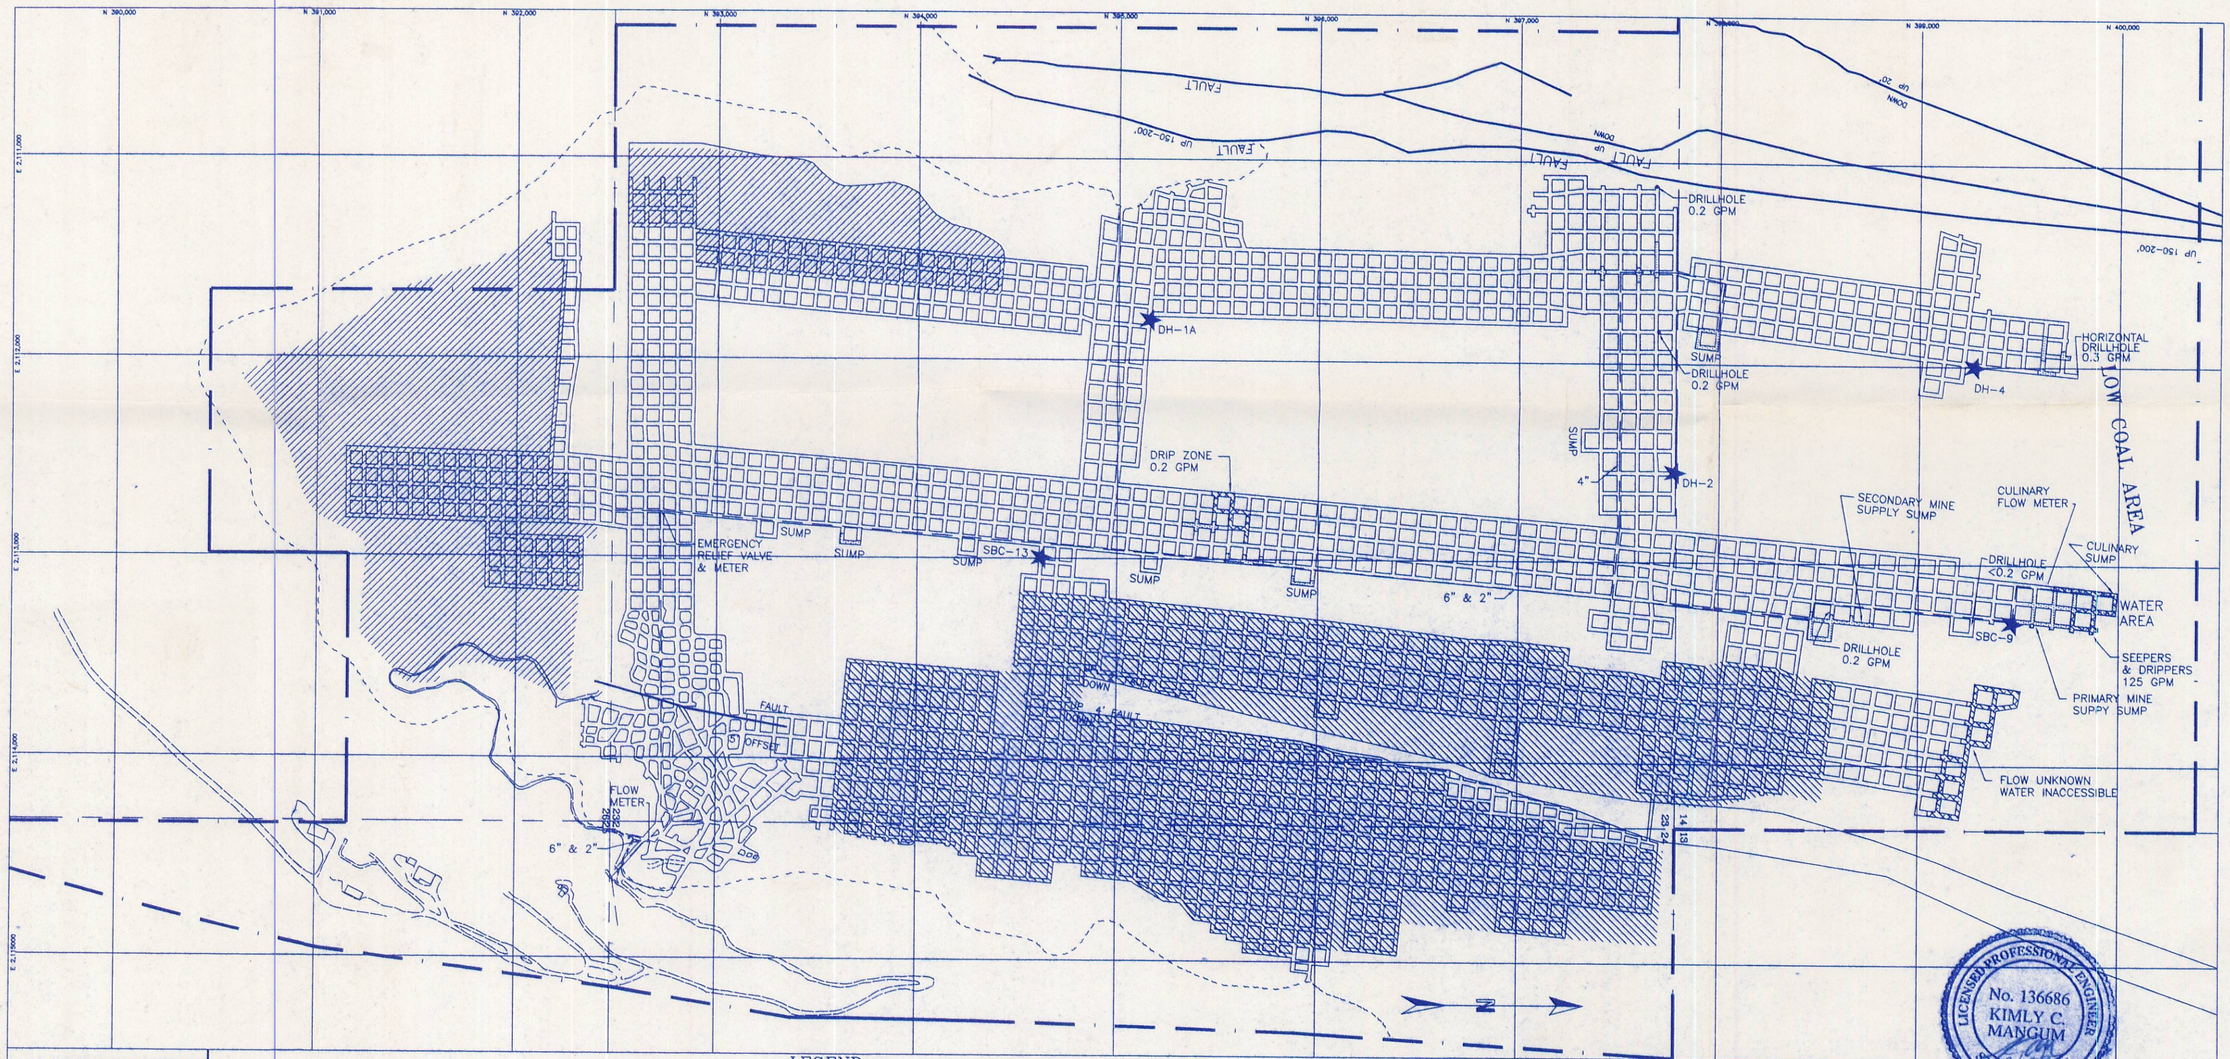

I, THE UNDERSIGNED, HEREBY CERTIFY THAT THIS MAP IS CORRECT TO THE BEST OF MY KNOWLEDGE AND BELIEF.

DATE _____ SIGNATURE _____

LEGEND

- MINE WORKINGS
- PILLARED AREA
- FAULT
- STANDING WATER
- ROOF DRIPPERS
- FLOOR SEEPS
- MINE WATER LINE
- WATER SAMPLE POINT ★ SBC-9
- PERMIT BOUNDARY
- COAL OUTCROP

HIAWATHA SEAM
STRIKE - N 19°45'
DIP 7°

LICENSED PROFESSIONAL ENGINEER
No. 136686
KIMLY C. MANGUM
STATE OF UTAH

CO-OP MINING CO.		
MINE WATER SURVEY		
SCALE 1" = 500'	DRAWN BY C. Reynolds	DATE 01-01-97
BEAR CANYON	PLATE 7-10A	

RECEIVED
MAY 05 1997
DIV. OF OIL, GAS & MINING