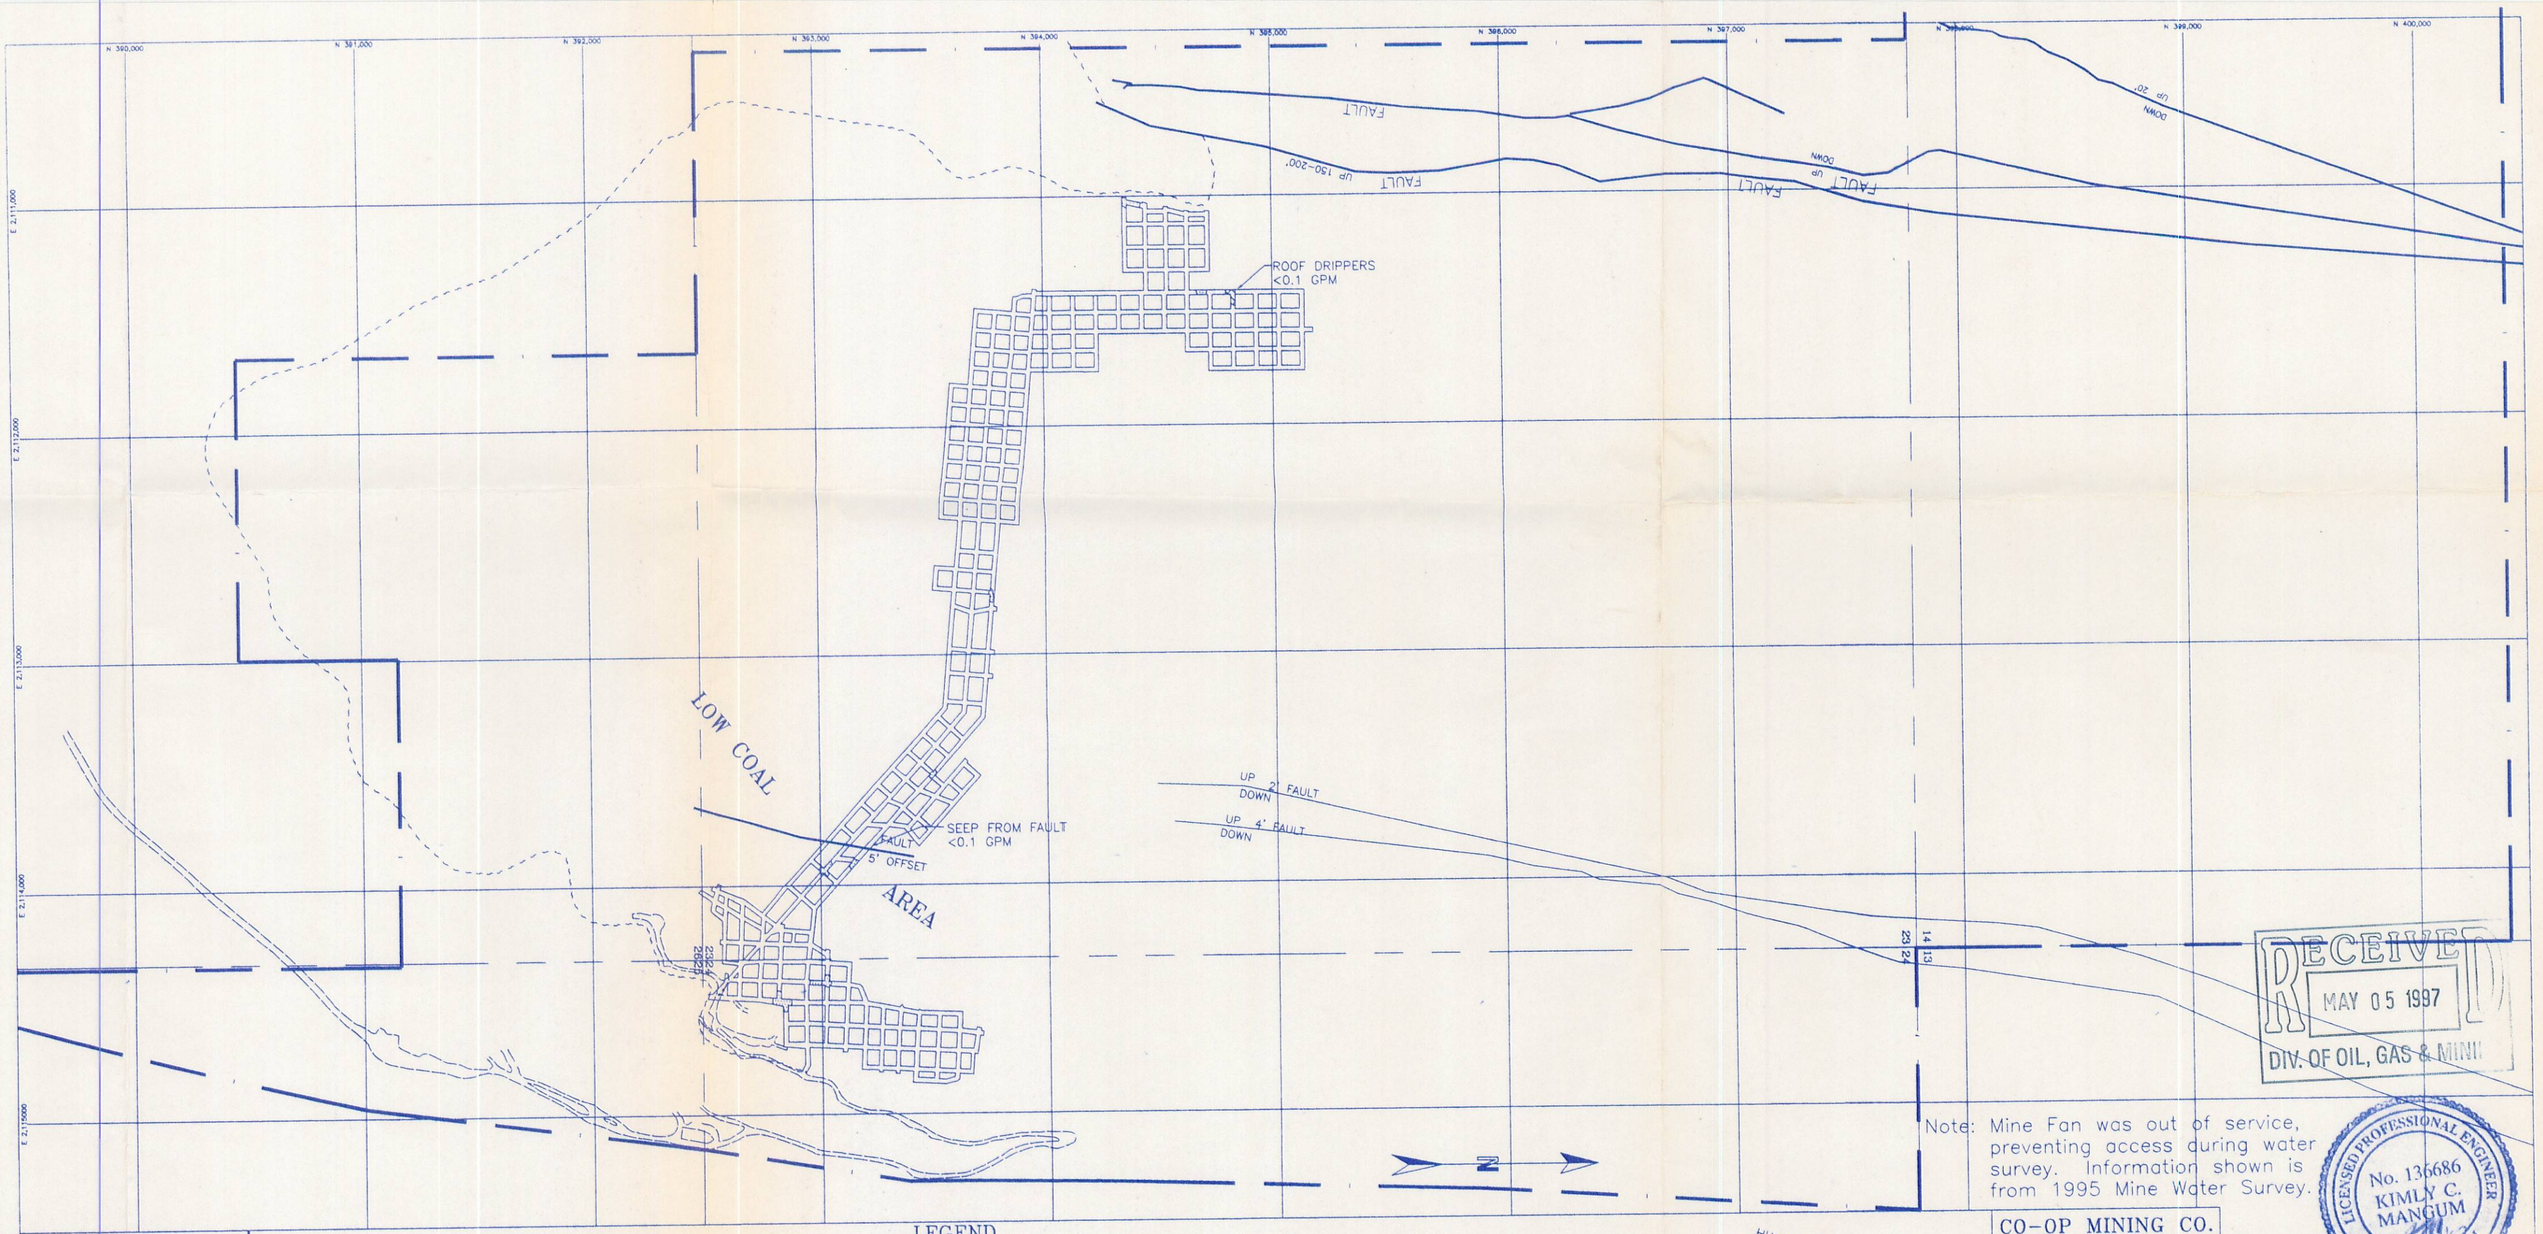


Note: Mine Fan was out of service, preventing access during water survey. Information shown is from 1995 Mine Water Survey.

RECEIVED
MAY 05 1997
DIV. OF OIL, GAS & MINI

LICENSED PROFESSIONAL ENGINEER
No. 136686
KIMLY C. MANGUM
STATE OF UTAH

I, THE UNDERSIGNED, HEREBY CERTIFY THAT THIS MAP IS CORRECT TO THE BEST OF MY KNOWLEDGE AND BELIEF.

DATE _____ SIGNATURE _____

## LEGEND

MINE WORKINGS
PILLARED AREA
FAULT
STANDING WATER
ROOF DRIPPERS
FLOOR SEEPS
MINE WATER LINE
WATER SAMPLE POINT ★ SBC-9
PERMIT BOUNDARY
COAL OUTCROP

HIAWATHA SEAM
STRIKE - N 19° 45'
DIP 2.5°

| CO-OP MINING CO. | | |
|---|---|---|
| MINE WATER SURVEY | | |
| SCALE: 1" = 500' | DRAWN BY: C. Reynolds | DATE: 01-01-97 |
| BEAR CANYON | PLATE 7-10B | |