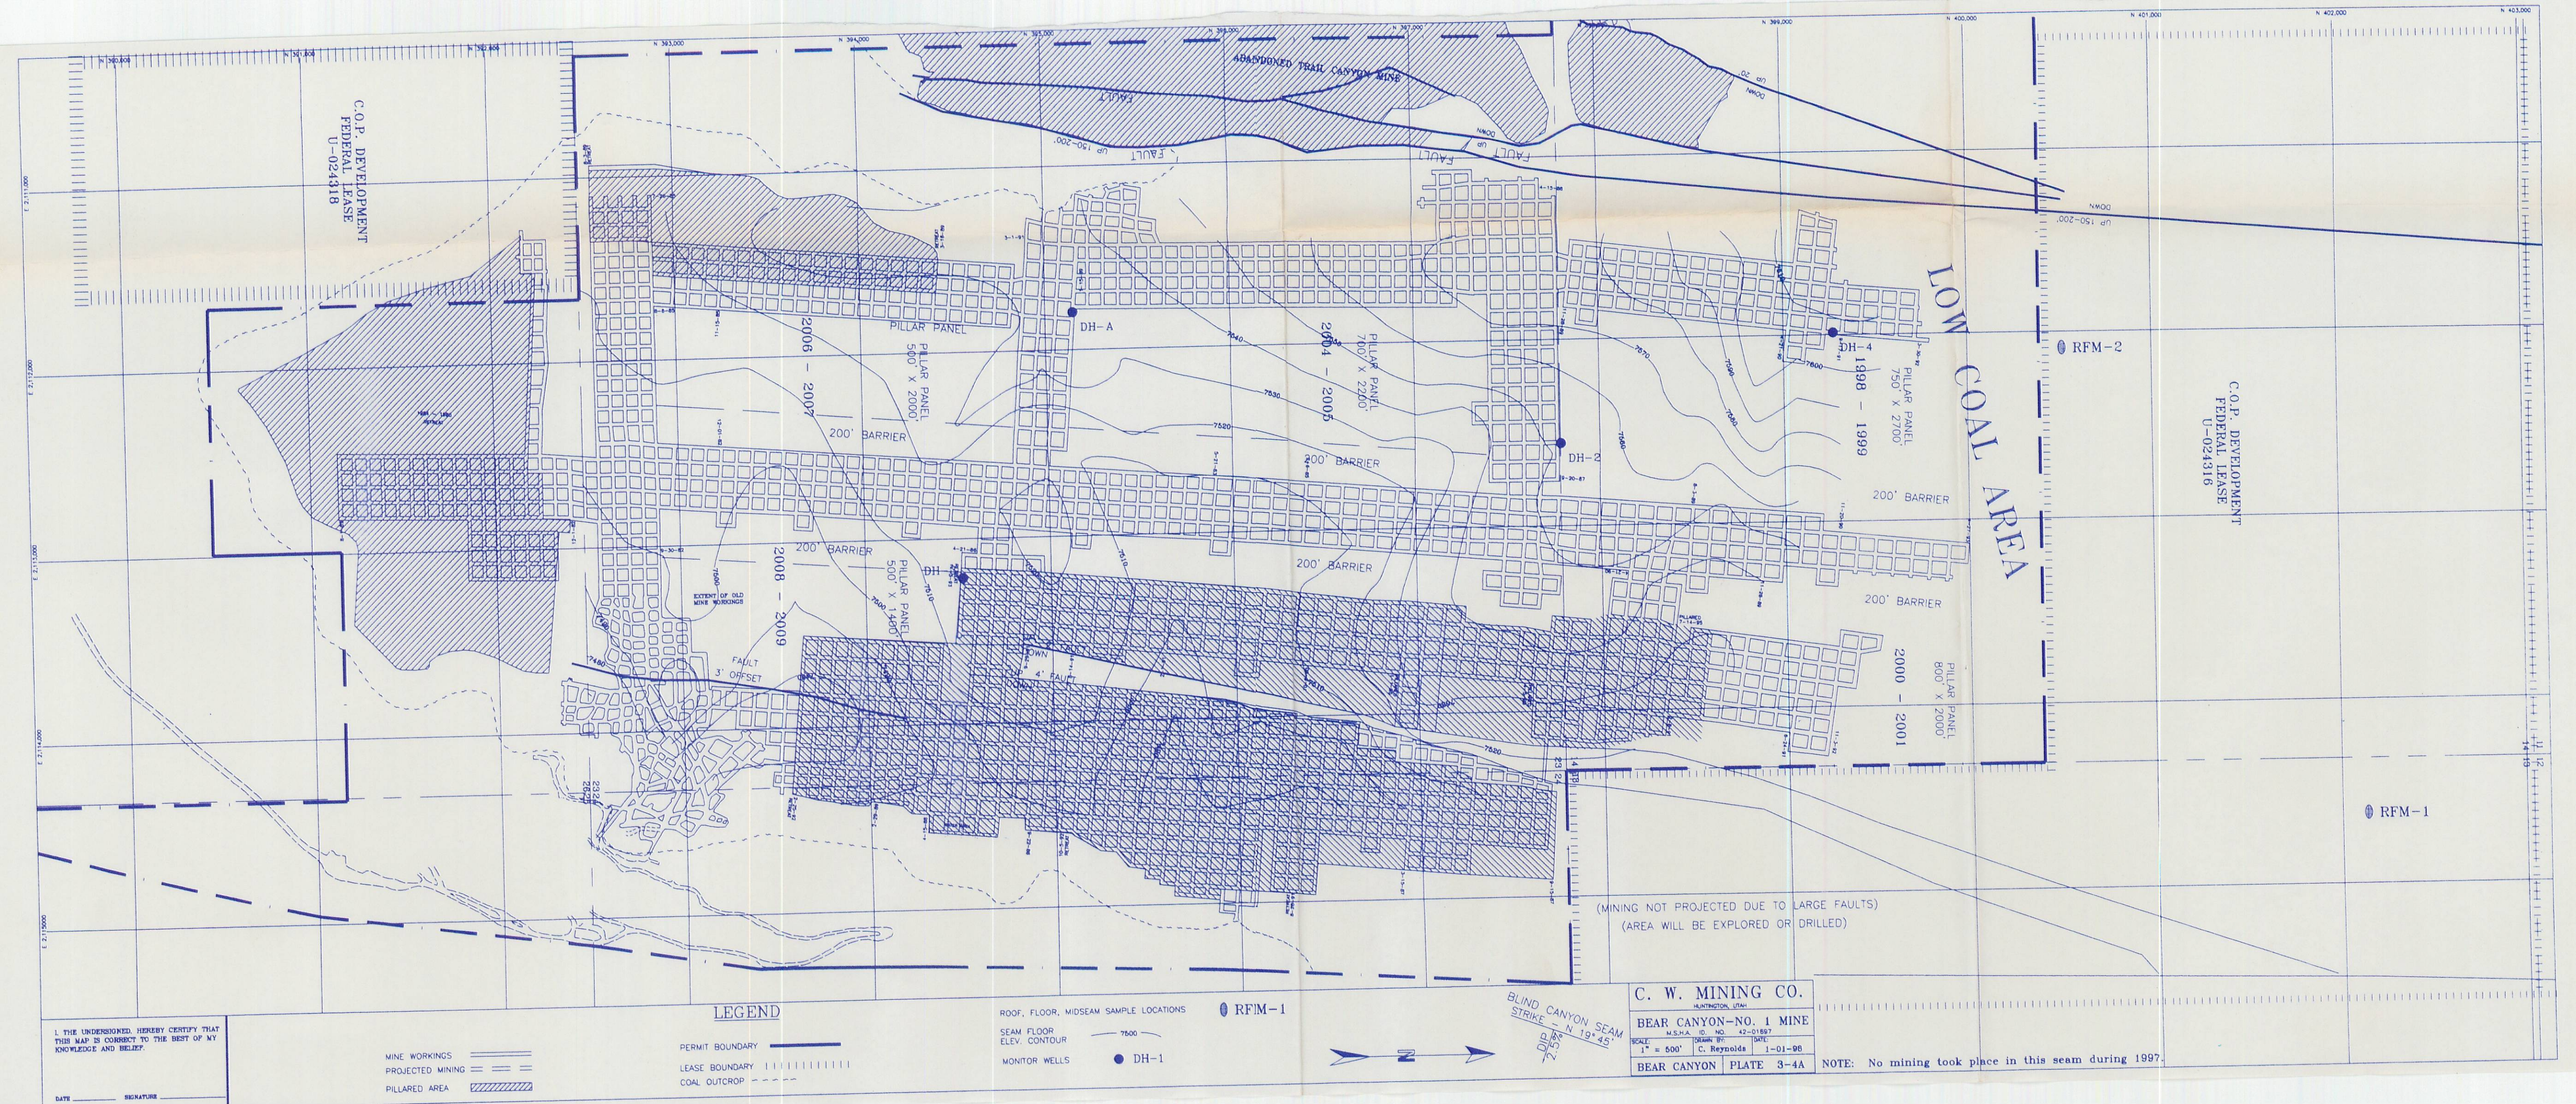
ABANDONED TRAIL CANYON MINE
FAULT
FAULT UP 150-200'
FAULT UP DOWN
C.O.P. DEVELOPMENT
FEDERAL LEASE
U-024316
LOW COAL AREA
PILLAR PANEL
500' X 2000'
2006 - 2007
200' BARRIER
PILLAR PANEL
700' X 2200'
2004 - 2005
PILLAR PANEL
750' X 2700'
1998 - 1999
PILLAR PANEL
800' X 2000'
2000 - 2001
PILLAR PANEL
500' X 3400'
2008 - 2009
DH-A
DH-2
DH-4
DH-3
RFM-2
RFM-1
EXTENT OF OLD MINE WORKINGS
FAULT
3' OFFSET
DOWN
4' FAULT
(MINING NOT PROJECTED DUE TO LARGE FAULTS)
(AREA WILL BE EXPLORED OR DRILLED)
BLIND CANYON SEAM
STRIKE N 19°45' E
DIP 7°
N
LEGEND
MINE WORKINGS
PROJECTED MINING
PILLARED AREA
PERMIT BOUNDARY
LEASE BOUNDARY
COAL OUTCROP
ROOF, FLOOR, MIDSEAM SAMPLE LOCATIONS
SEAM FLOOR ELEV. CONTOUR
MONITOR WELLS
DH-1
RFM-1
I, THE UNDERSIGNED, HEREBY CERTIFY THAT THIS MAP IS CORRECT TO THE BEST OF MY KNOWLEDGE AND BELIEF.
DATE
SIGNATURE
C. W. MINING CO.
HUNTINGTON, UTAH
BEAR CANYON-NO. 1 MINE
M.S.H.A. ID. NO. 42-01697
SCALE 1" = 500'
DRAWN BY C. Reynolds
DATE 1-01-98
BEAR CANYON
PLATE 3-4A
NOTE: No mining took place in this seam during 1997.