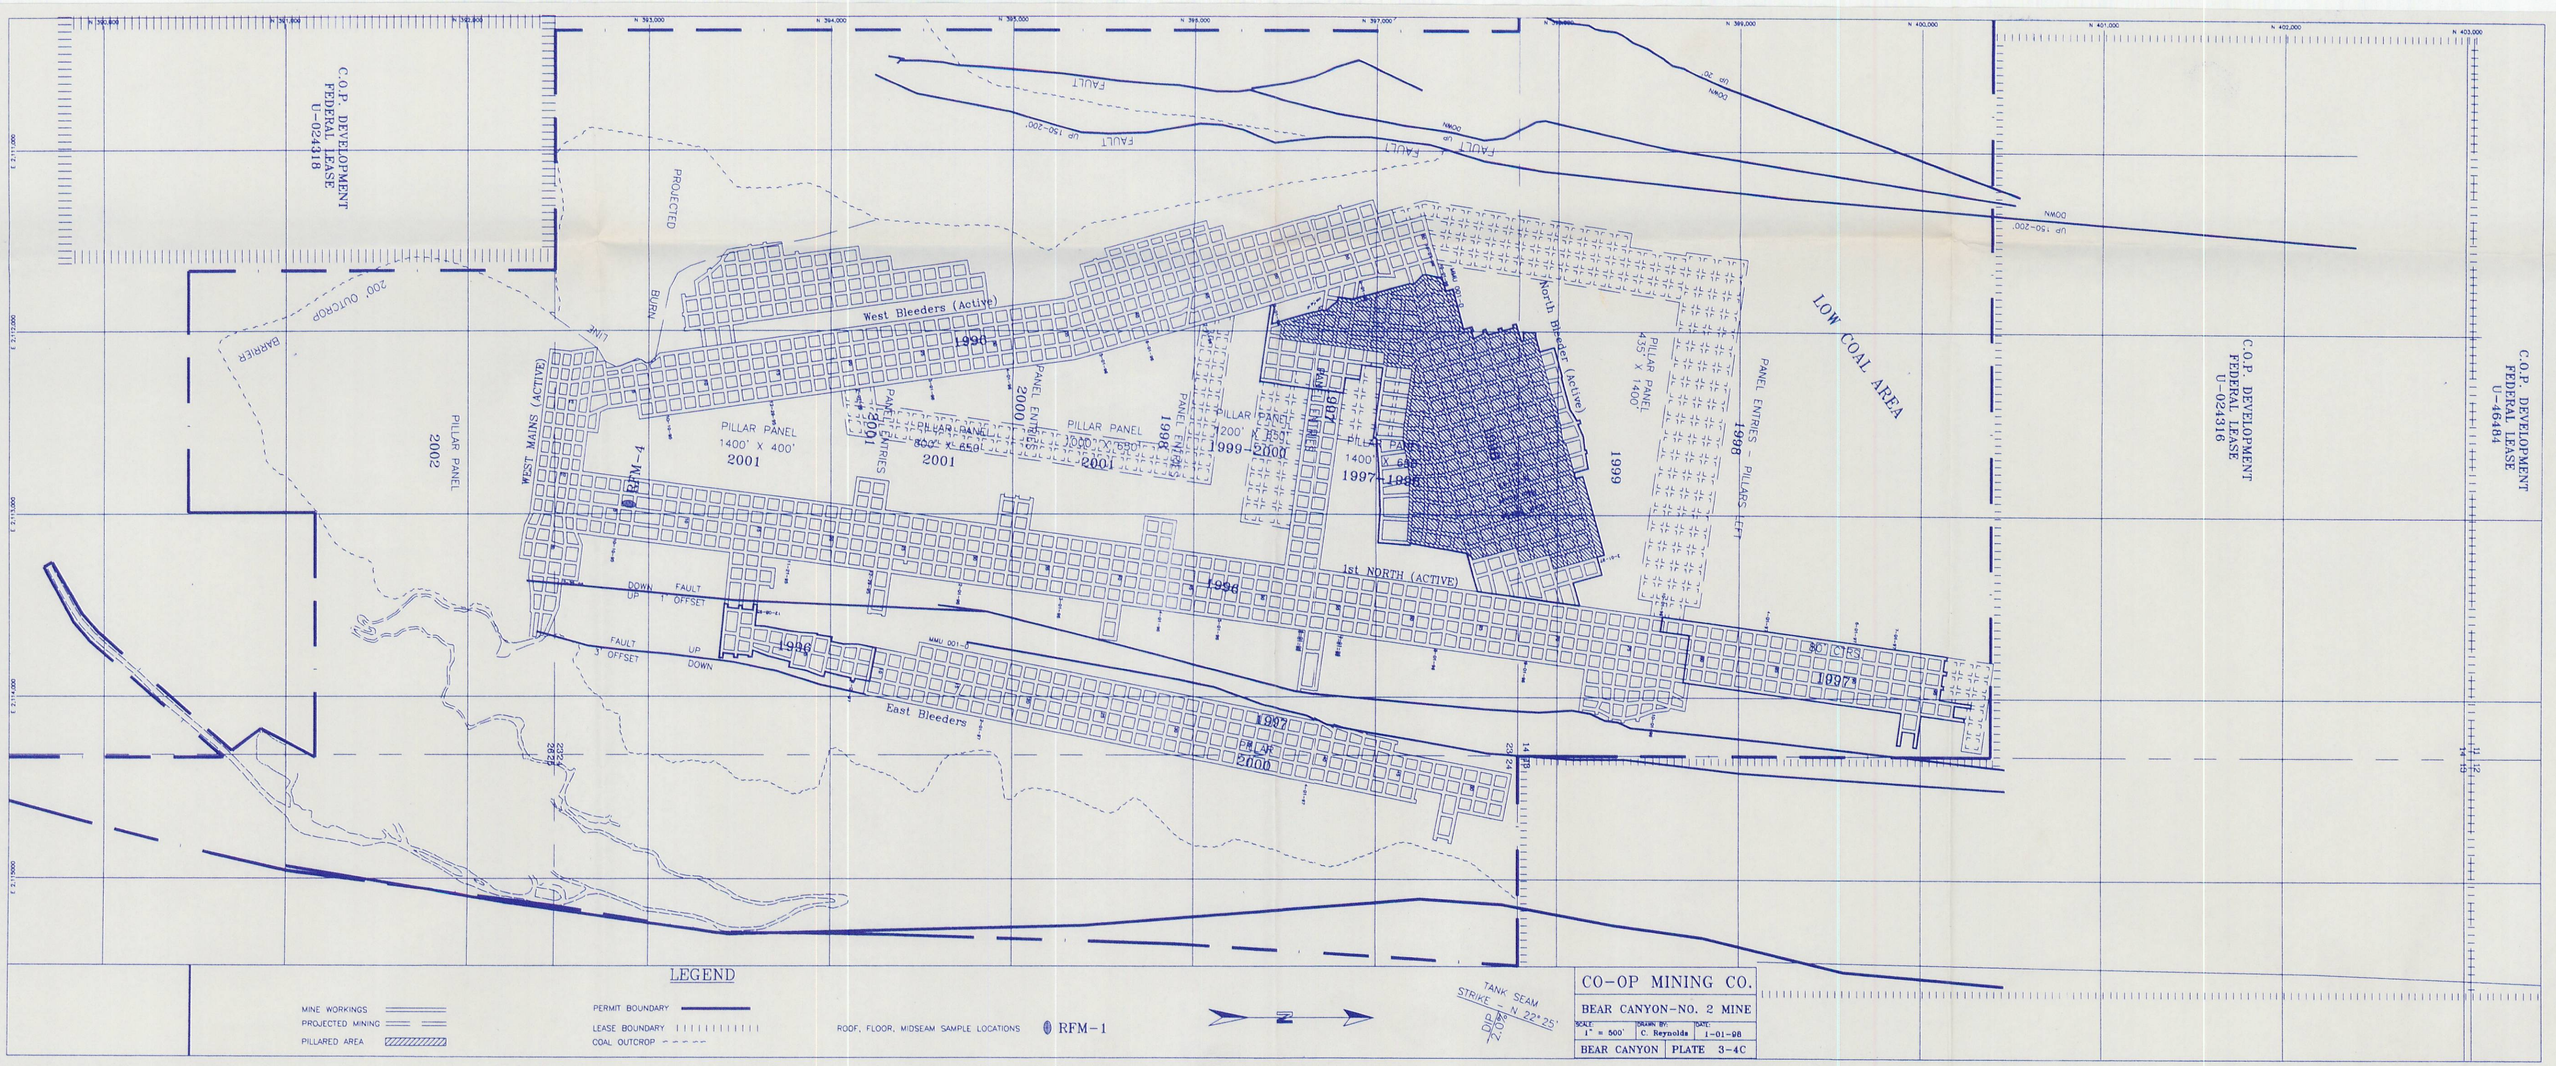
C.O.P. DEVELOPMENT
FEDERAL LEASE
U-024318
C.O.P. DEVELOPMENT
FEDERAL LEASE
U-024316
C.O.P. DEVELOPMENT
FEDERAL LEASE
U-46484
LOW COAL AREA
West Bleeders (Active)
1st NORTH (ACTIVE)
North Bleeder (Active)
East Bleeders
WEST MAINS (ACTIVE)
PILLAR PANEL
1400' X 400'
2001
PILLAR PANEL
2002
PILLAR PANEL
1400' X 650'
1997-1998
PILLAR PANEL
435' X 1400'
PANEL ENTRIES - PILLARS LEFT
1998
1999
1997
2000
1996
RFM-4
200' OUTCROP BARRIER
PROJECTED BURN LINE
FAULT
UP 150-200'
DOWN
UP 20'
DOWN
FAULT
UP
DOWN
FAULT
UP
DOWN
1 OFFSET
3 OFFSET
MMU 001-0
LEGEND
MINE WORKINGS
PROJECTED MINING
PILLARED AREA
PERMIT BOUNDARY
LEASE BOUNDARY
COAL OUTCROP
ROOF, FLOOR, MIDSEAM SAMPLE LOCATIONS
RFM-1
N
TANK SEAM
STRIKE - N 22° 25'
DIP 2.0%
CO-OP MINING CO.
BEAR CANYON-NO. 2 MINE
SCALE: 1" = 500'
DRAWN BY: C. Reynolds
DATE: 1-01-98
BEAR CANYON
PLATE 3-4C