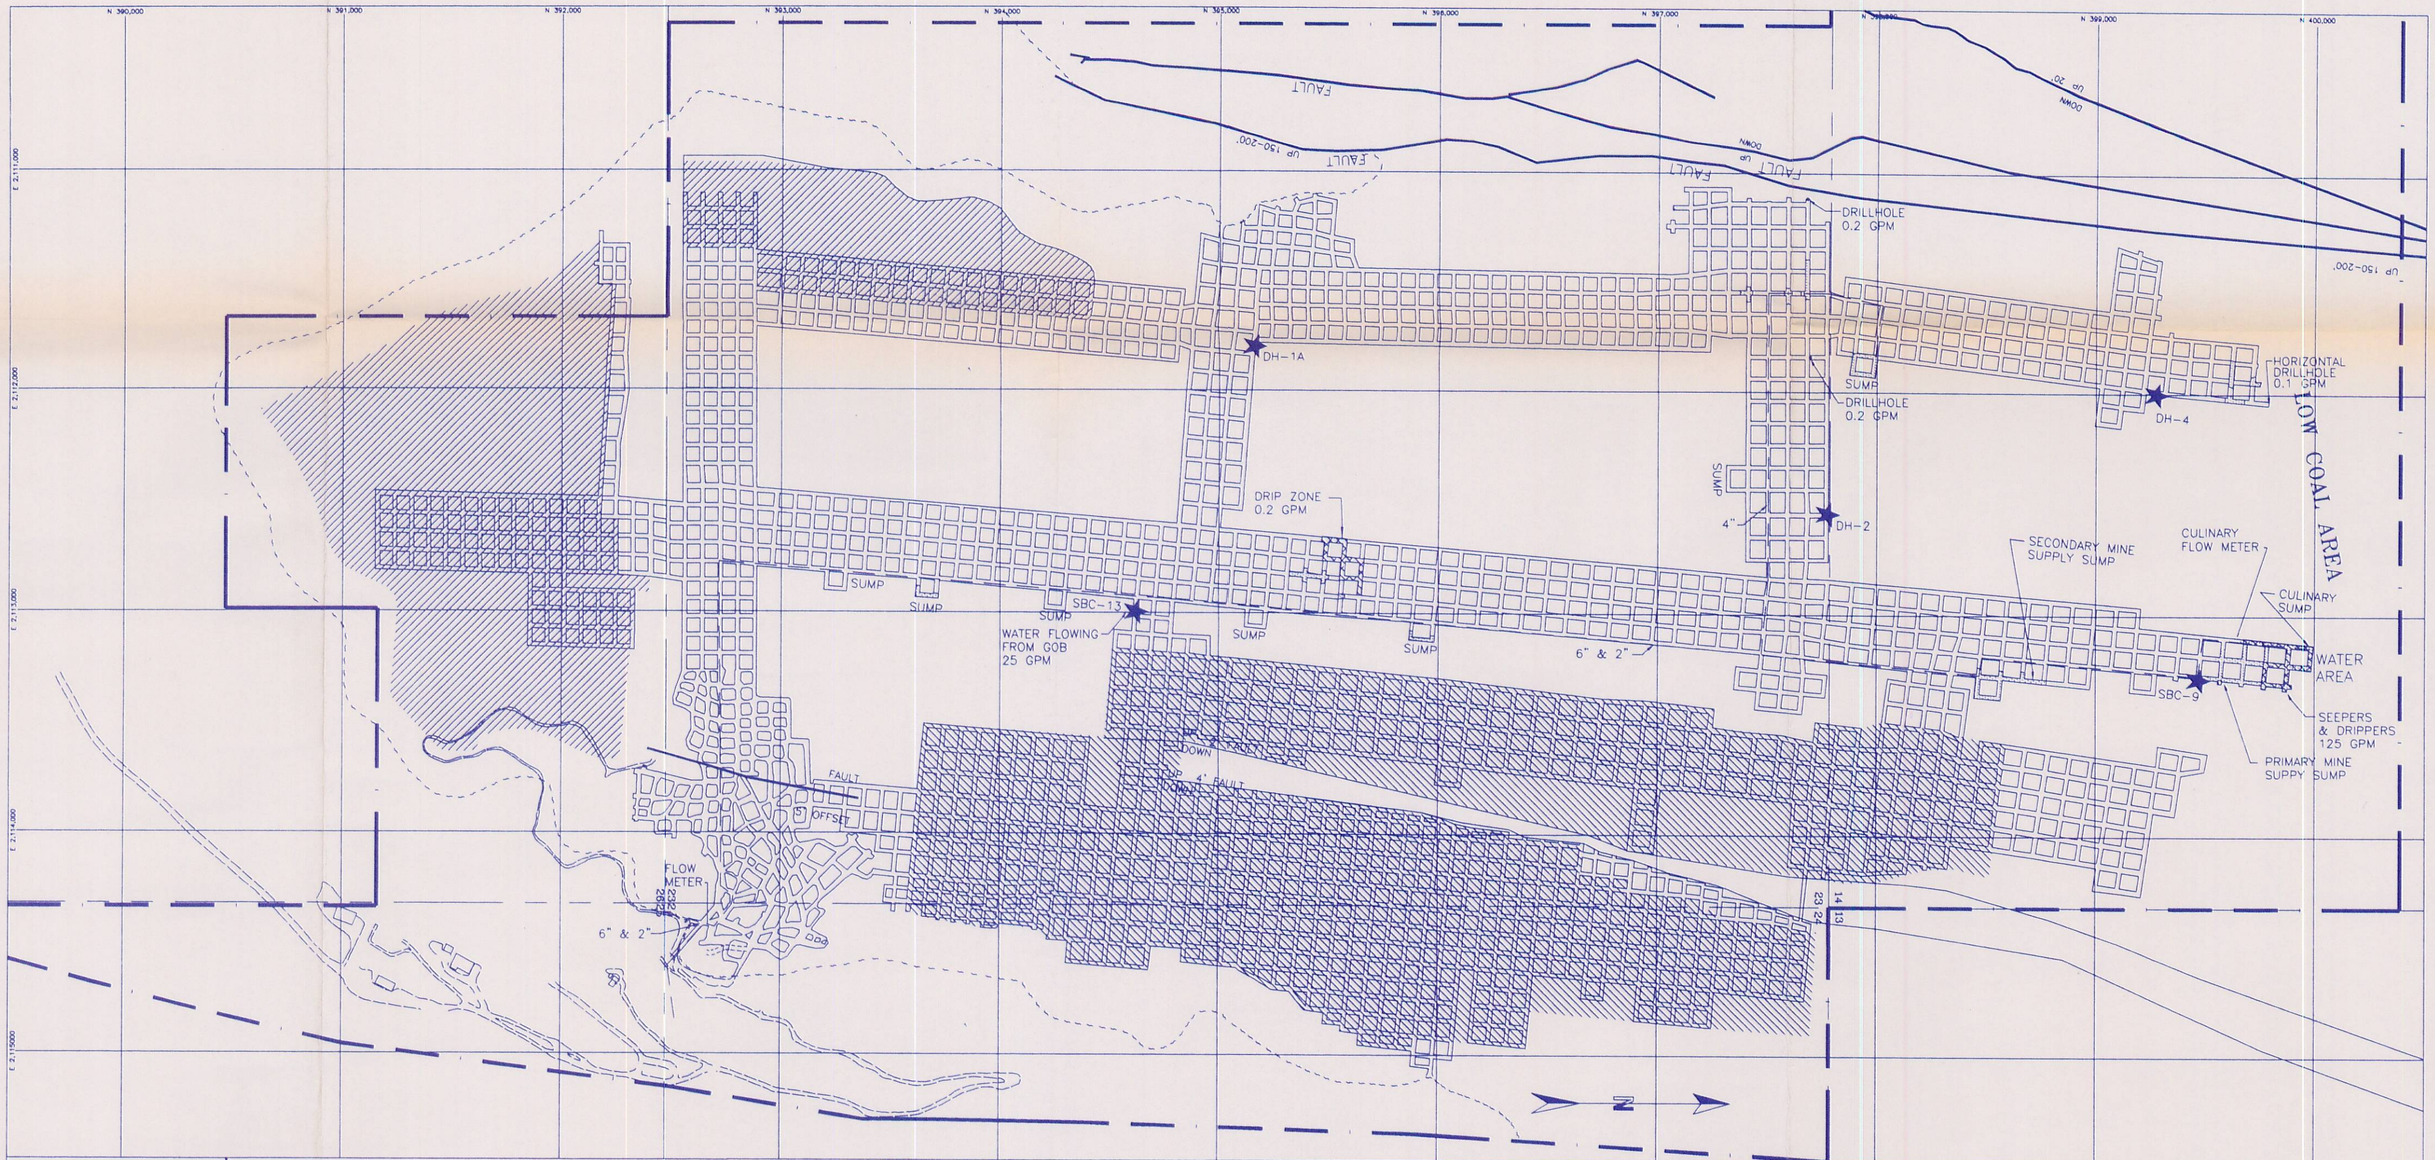

I, THE UNDERSIGNED, HEREBY CERTIFY THAT THIS MAP IS CORRECT TO THE BEST OF MY KNOWLEDGE AND BELIEF.

DATE _____ SIGNATURE _____

LEGEND

- MINE WORKINGS
- PILLARED AREA
- FAULT
- STANDING WATER
- ROOF DRIPPERS
- FLOOR SEEPS
- MINE WATER LINE
- WATER SAMPLE POINT ★ SBC-9
- PERMIT BOUNDARY
- COAL OUTCROP

HIAWATHA SEAM
STRIKE - N 19° 45'
DIP 8° E

CO-OP MINING CO.		
MINE WATER SURVEY		
SCALE: 1" = 500'	DRAWN BY: C. Reynolds	DATE: 01-01-98
BEAR CANYON	PLATE 7-10A	