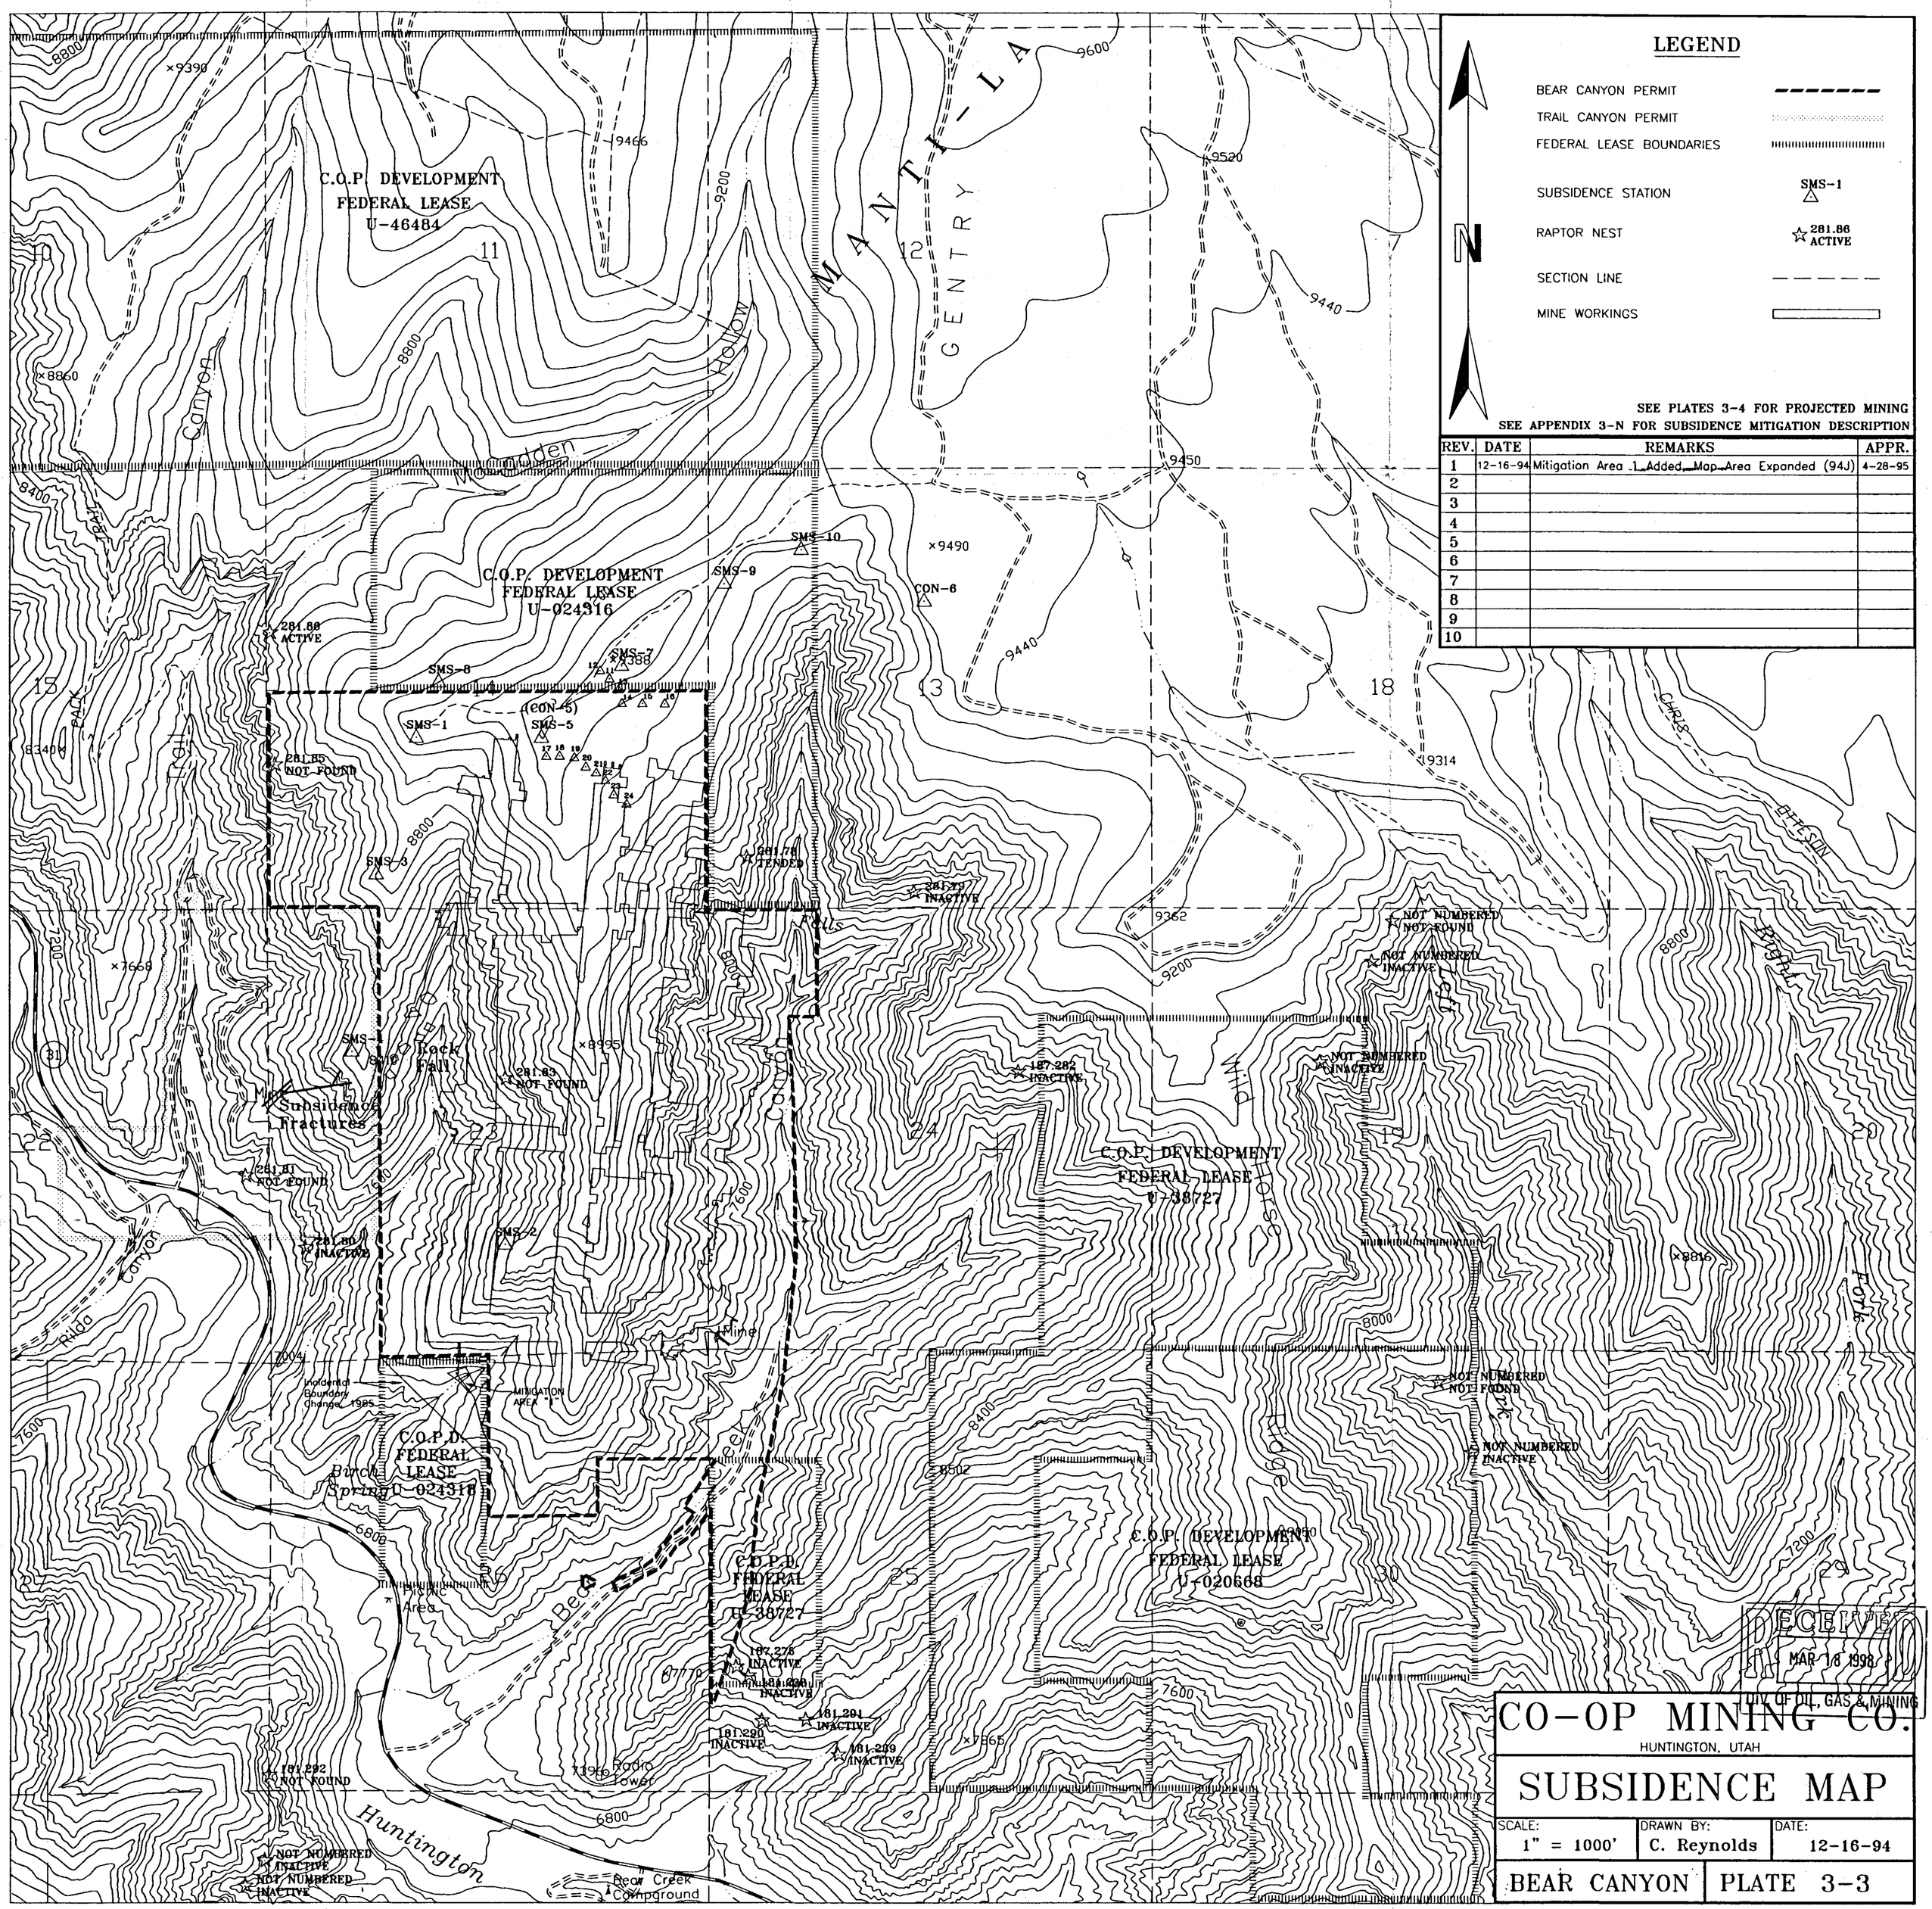
LEGEND
BEAR CANYON PERMIT
TRAIL CANYON PERMIT
FEDERAL LEASE BOUNDARIES
SUBSIDENCE STATION
SMS-1
RAPTOR NEST
281.86 ACTIVE
SECTION LINE
MINE WORKINGS
SEE PLATES 3-4 FOR PROJECTED MINING
SEE APPENDIX 3-N FOR SUBSIDENCE MITIGATION DESCRIPTION
REV. DATE REMARKS APPR.
1 12-16-94 Mitigation Area 1 Added, Map Area Expanded (94J) 4-28-95
C.O.P. DEVELOPMENT
FEDERAL LEASE
U-46484
C.O.P. DEVELOPMENT
FEDERAL LEASE
U-024316
C.O.P. DEVELOPMENT
FEDERAL LEASE
U-38727
C.O.P. DEVELOPMENT
FEDERAL LEASE
U-020668
C.O.P.D.
FEDERAL
LEASE
U-024316
C.O.P.D.
FEDERAL
LEASE
U-38727
MANTI-LA
GENTRY
Mountain
Hollow
Canyon
Bear
Rock
Fall
Subsidence
Fractures
Mine
Incidental
Boundary
Change, 1985
MITIGATION
AREA "1"
Birch
Spring
Picnic
Area
Radio
Tower
Huntington
Bear Creek
Campground
Rido
Canyon
Fall
Creek
Hollow
Fork
Chris
Dittson
SMS-1
SMS-2
SMS-3
SMS-5
SMS-7
SMS-8
SMS-9
SMS-10
CON-6
(CON-5)
281.86 ACTIVE
281.85 NOT FOUND
281.78 TENDED
281.79 INACTIVE
281.83 NOT FOUND
281.81 NOT FOUND
281.80 INACTIVE
187.282 INACTIVE
NOT NUMBERED NOT FOUND
NOT NUMBERED INACTIVE
181.292 NOT FOUND
181.291 INACTIVE
181.290 INACTIVE
181.289 INACTIVE
187.278 INACTIVE
RECEIVED
MAR 18 1998
DIV. OF OIL, GAS & MINING
CO-OP MINING CO.
HUNTINGTON, UTAH
SUBSIDENCE MAP
SCALE: 1" = 1000'
DRAWN BY: C. Reynolds
DATE: 12-16-94
BEAR CANYON
PLATE 3-3