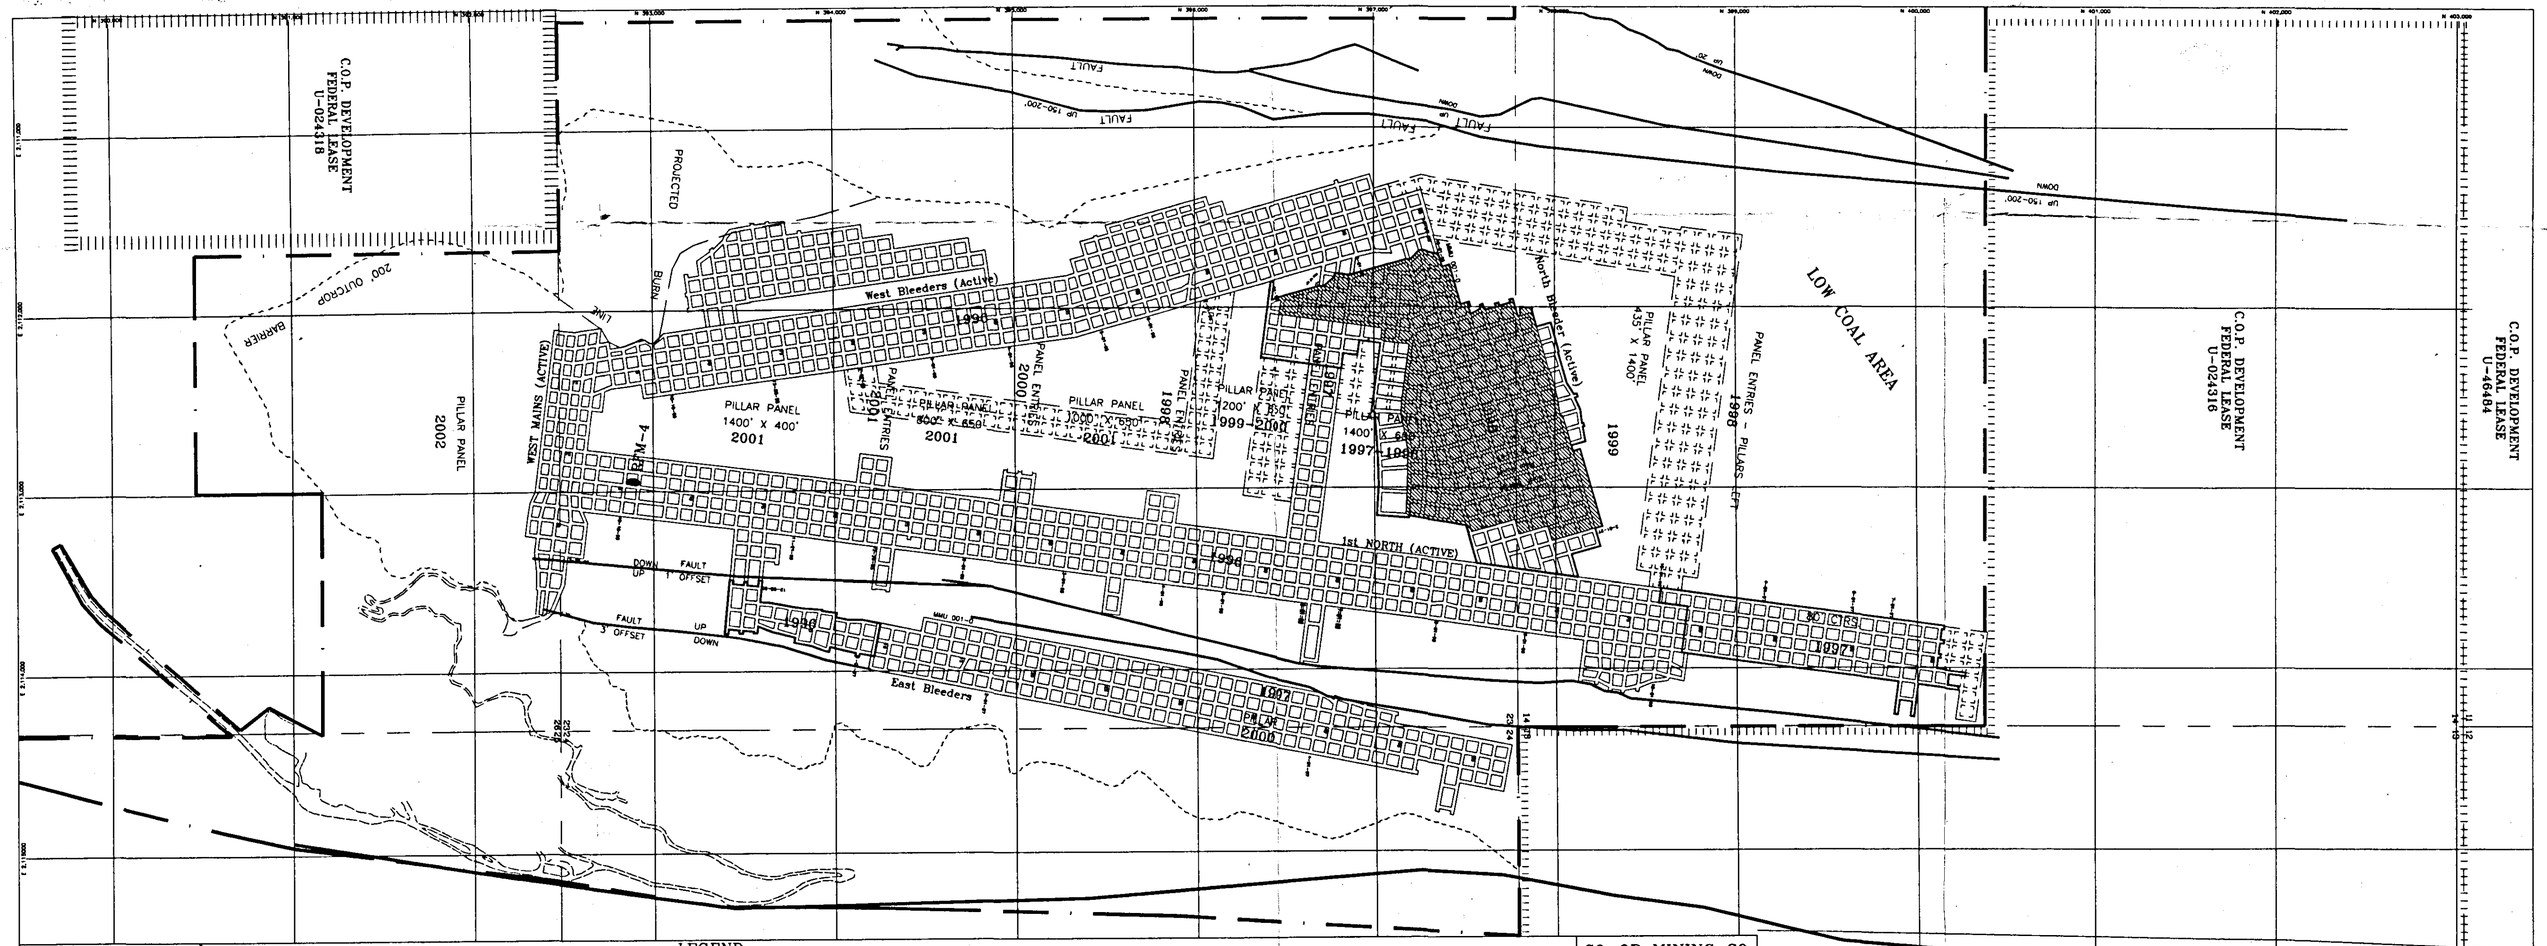
C.O.P. DEVELOPMENT
FEDERAL LEASE
U-024318
C.O.P. DEVELOPMENT
FEDERAL LEASE
U-024316
C.O.P. DEVELOPMENT
FEDERAL LEASE
U-46484
LOW COAL AREA
PROJECTED BURN LINE
200' OUTCROP BARRIER
West Bleeders (Active)
North Bleeder (Active)
1st NORTH (ACTIVE)
East Bleeders
WEST MAINS (ACTIVE)
PILLAR PANEL
1400' X 400'
2001
PILLAR PANEL
1400' X 650'
1997-1998
PILLAR PANEL
435' X 1400'
1999
PILLAR PANEL
2002
PILLAR PANEL
2000
PANEL ENTRIES
2001
PANEL ENTRIES
2000
PANEL ENTRIES
1998
PANEL ENTRIES
1997
PANEL ENTRIES
1998
PANEL ENTRIES - PILLARS LEFT
1996
1997
1998
1999
2000
RFM-4
DOWN
UP
FAULT
1' OFFSET
FAULT
3' OFFSET
UP
DOWN
MMU 001-0
FAULT
UP 150-200'
DOWN
UP 20'
DOWN
UP 150-200'
LEGEND
MINE WORKINGS
PROJECTED MINING
PILLARED AREA
PERMIT BOUNDARY
LEASE BOUNDARY
COAL OUTCROP
ROOF, FLOOR, MIDSEAM SAMPLE LOCATIONS
RFM-1
TANK SEAM
STRIKE - N 22°25'
DIP 2.0°
CO-OP MINING CO.
BEAR CANYON-NO. 2 MINE
SCALE: 1" = 600'
DRAWN BY: C. Reynolds
DATE: 1-01-98
BEAR CANYON
PLATE 3-4C