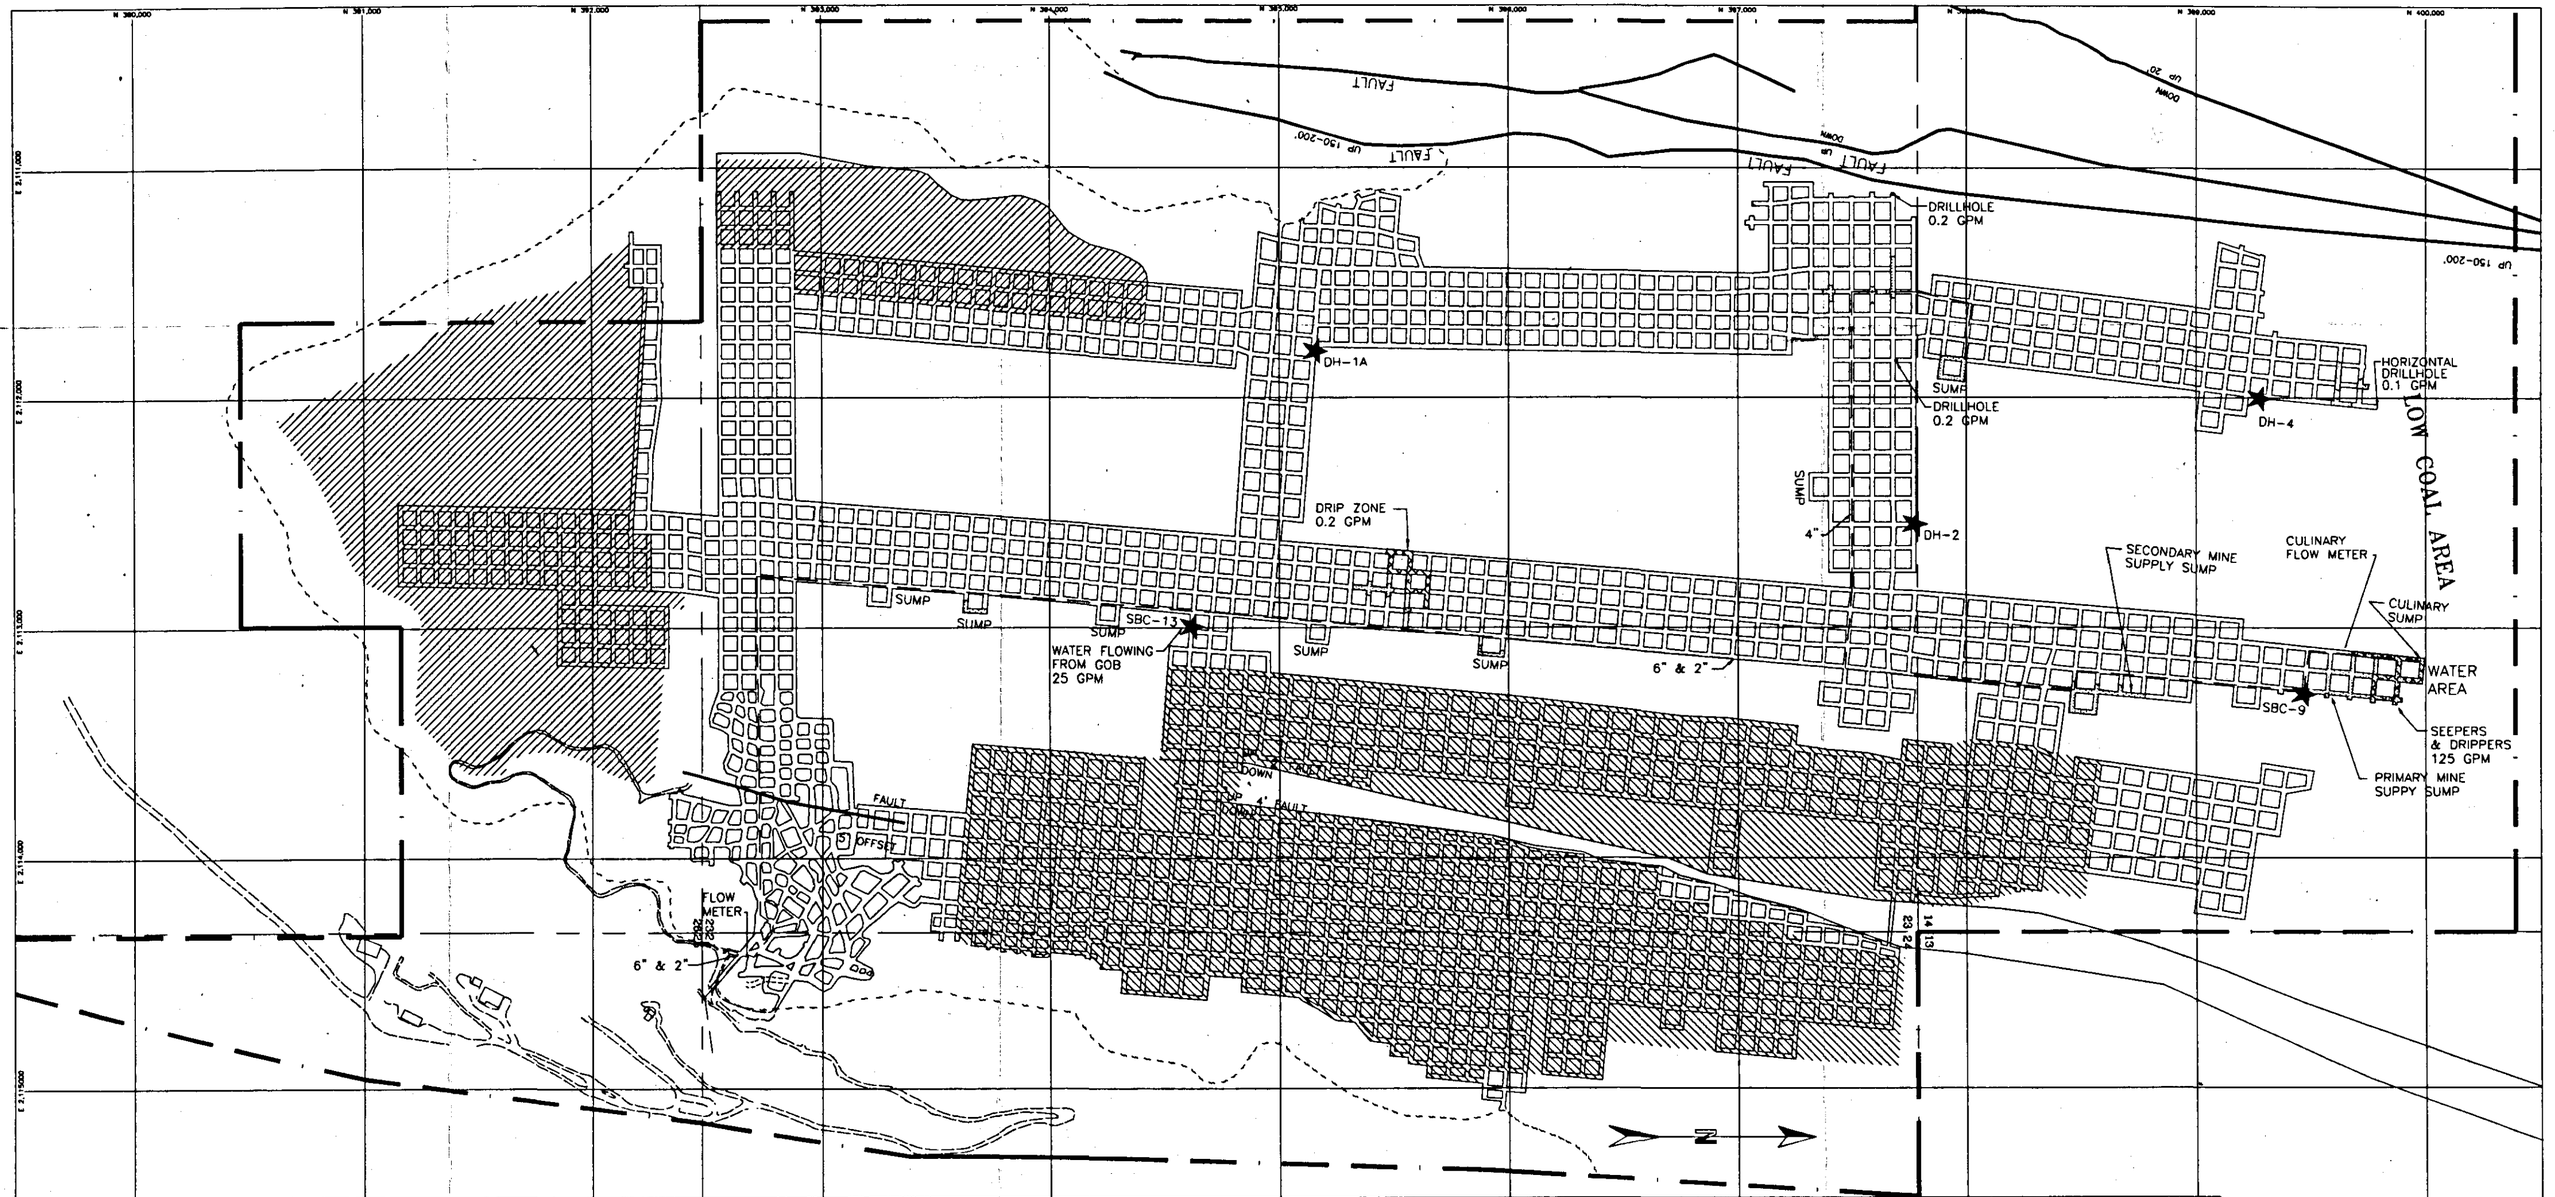

I, THE UNDERSIGNED, HEREBY CERTIFY THAT THIS MAP IS CORRECT TO THE BEST OF MY KNOWLEDGE AND BELIEF.

DATE _____ SIGNATURE _____

LEGEND

MINE WORKINGS	STANDING WATER	MINE WATER LINE	PERMIT BOUNDARY
PILLARED AREA	ROOF DRIPPERS	WATER SAMPLE POINT ★ SBC-9	COAL OUTCROP
FAULT	FLOOR SEEPS		

HIAWATHA SEAM
STRIKE - N 19°45'
DIP 2.5%

CO-OP MINING CO.

MINE WATER SURVEY

SCALE:	DRAWN BY:	DATE:
1" = 500'	C. Reynolds	01-01-98

BEAR CANYON | PLATE 7-10A

RECEIVED
MAR 18 1998
DIV. OF OIL, GAS & MINING