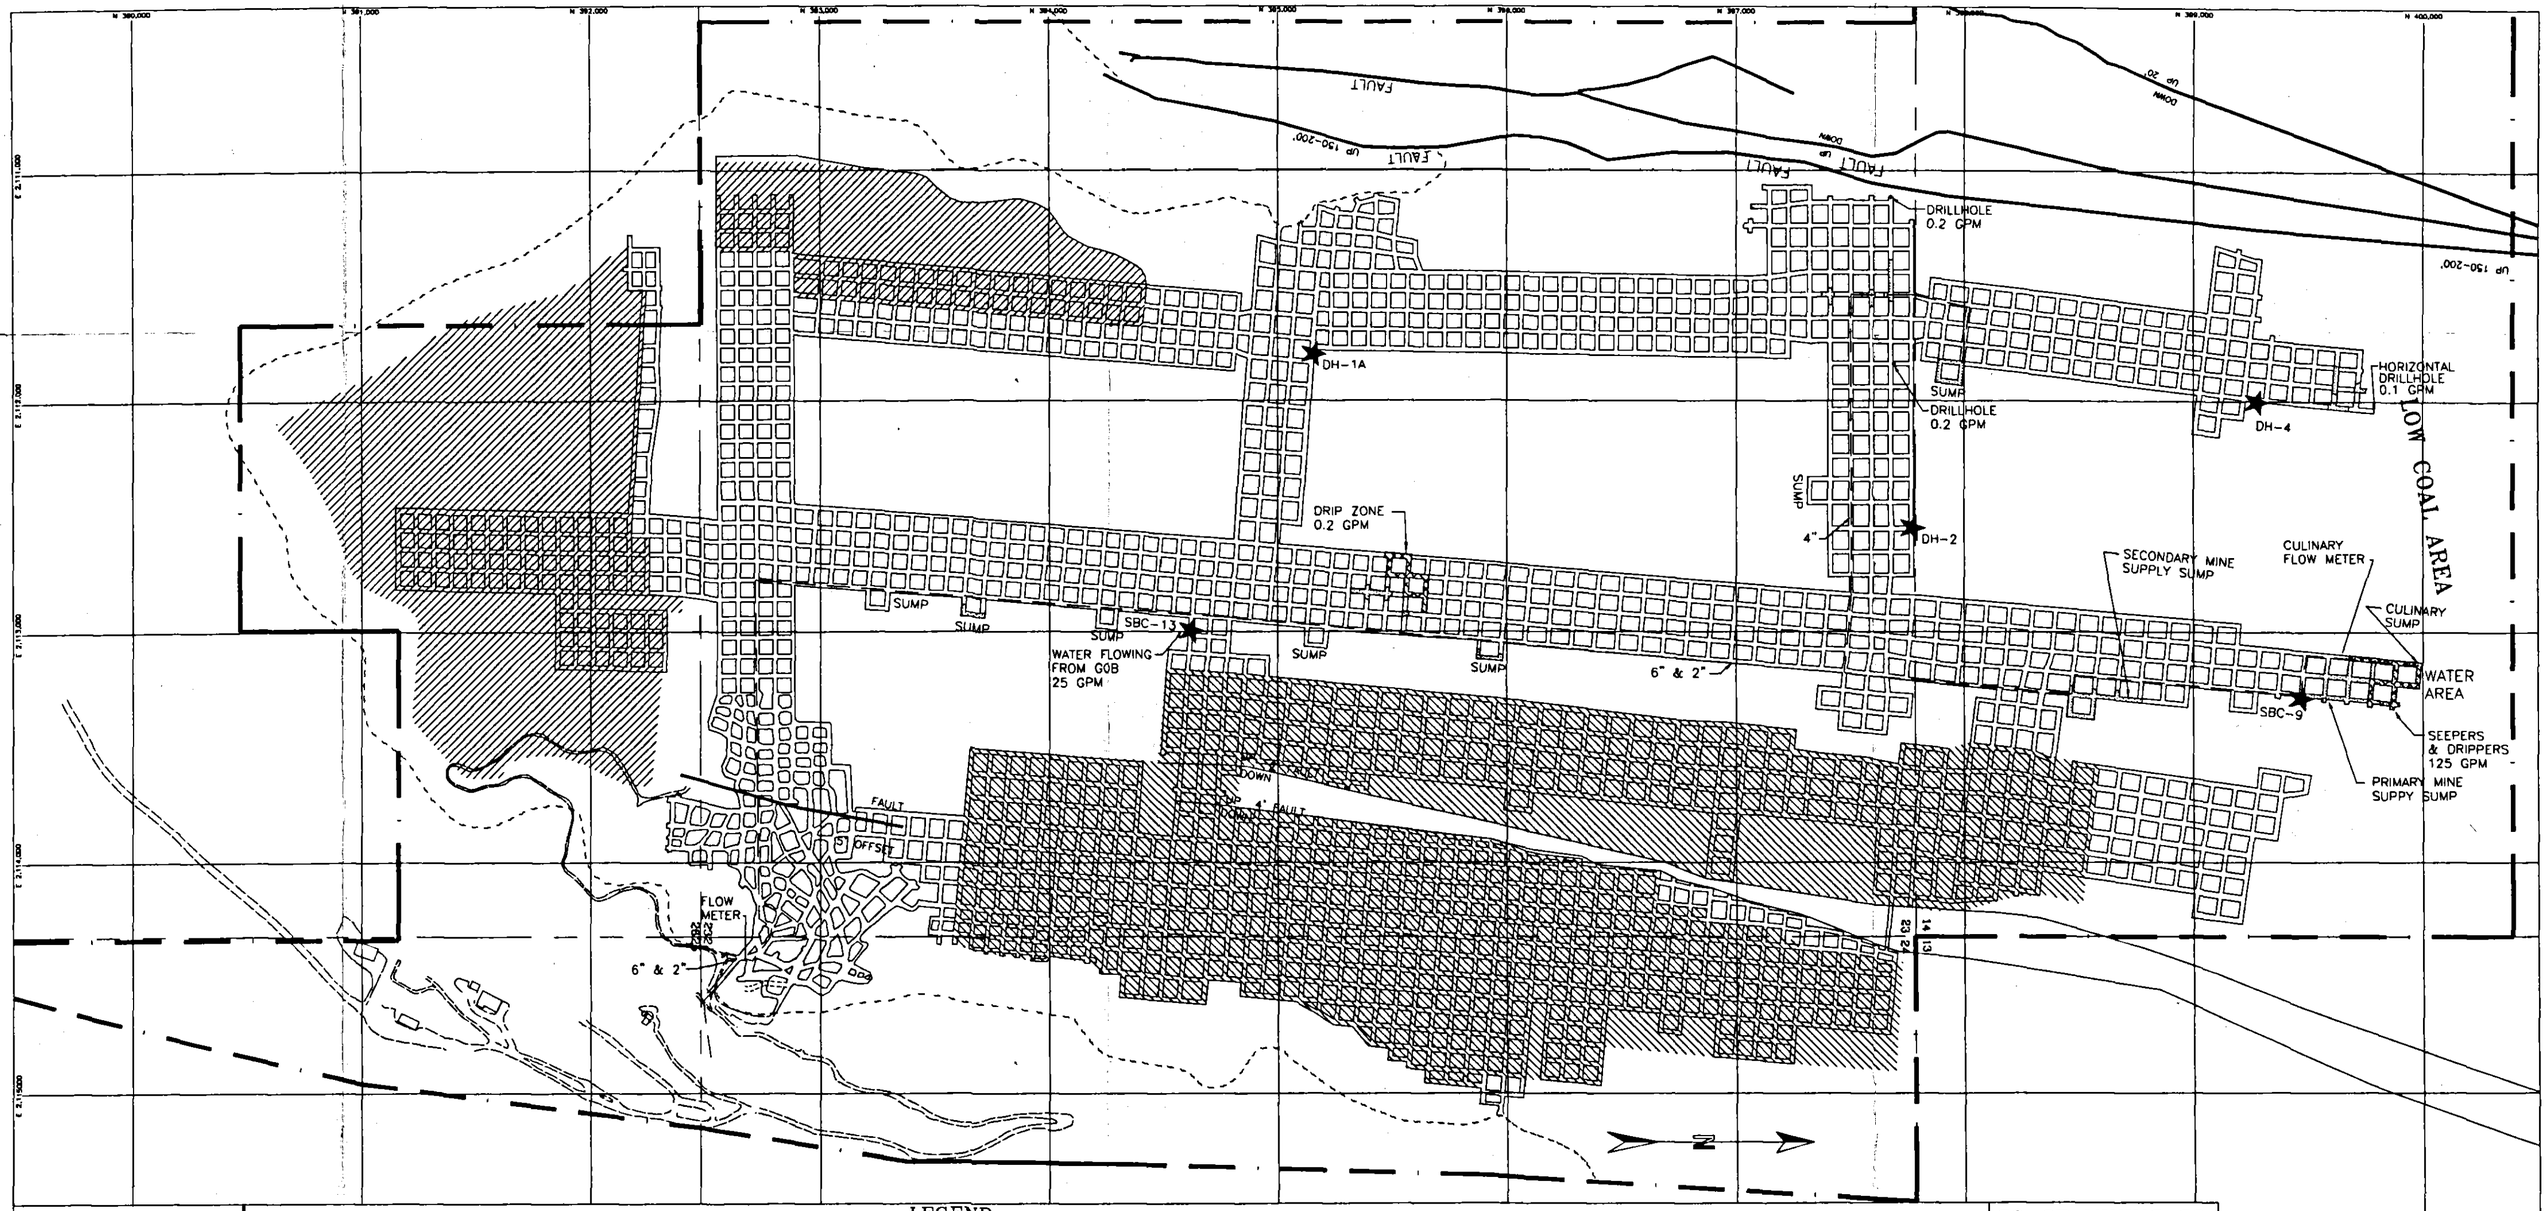

1. THE UNDERSIGNED, HEREBY CERTIFY THAT THIS MAP IS CORRECT TO THE BEST OF MY KNOWLEDGE AND BELIEF.

DATE _____ SIGNATURE _____

LEGEND

MINE WORKINGS	STANDING WATER	MINE WATER LINE	PERMIT BOUNDARY
PILLARED AREA	ROOF DRIPPERS	WATER SAMPLE POINT ★ SBC-9	COAL OUTCROP
FAULT	FLOOR SEEPS		

HIAWATHA SEAM
STRIKE - N 19°45'
DIP 2.5°

CO-OP MINING CO.		
MINE WATER SURVEY		
SCALE: 1" = 800'	DRAWN BY: C. Reynolds	DATE: 01-01-98
BEAR CANYON	PLATE 7-10A	