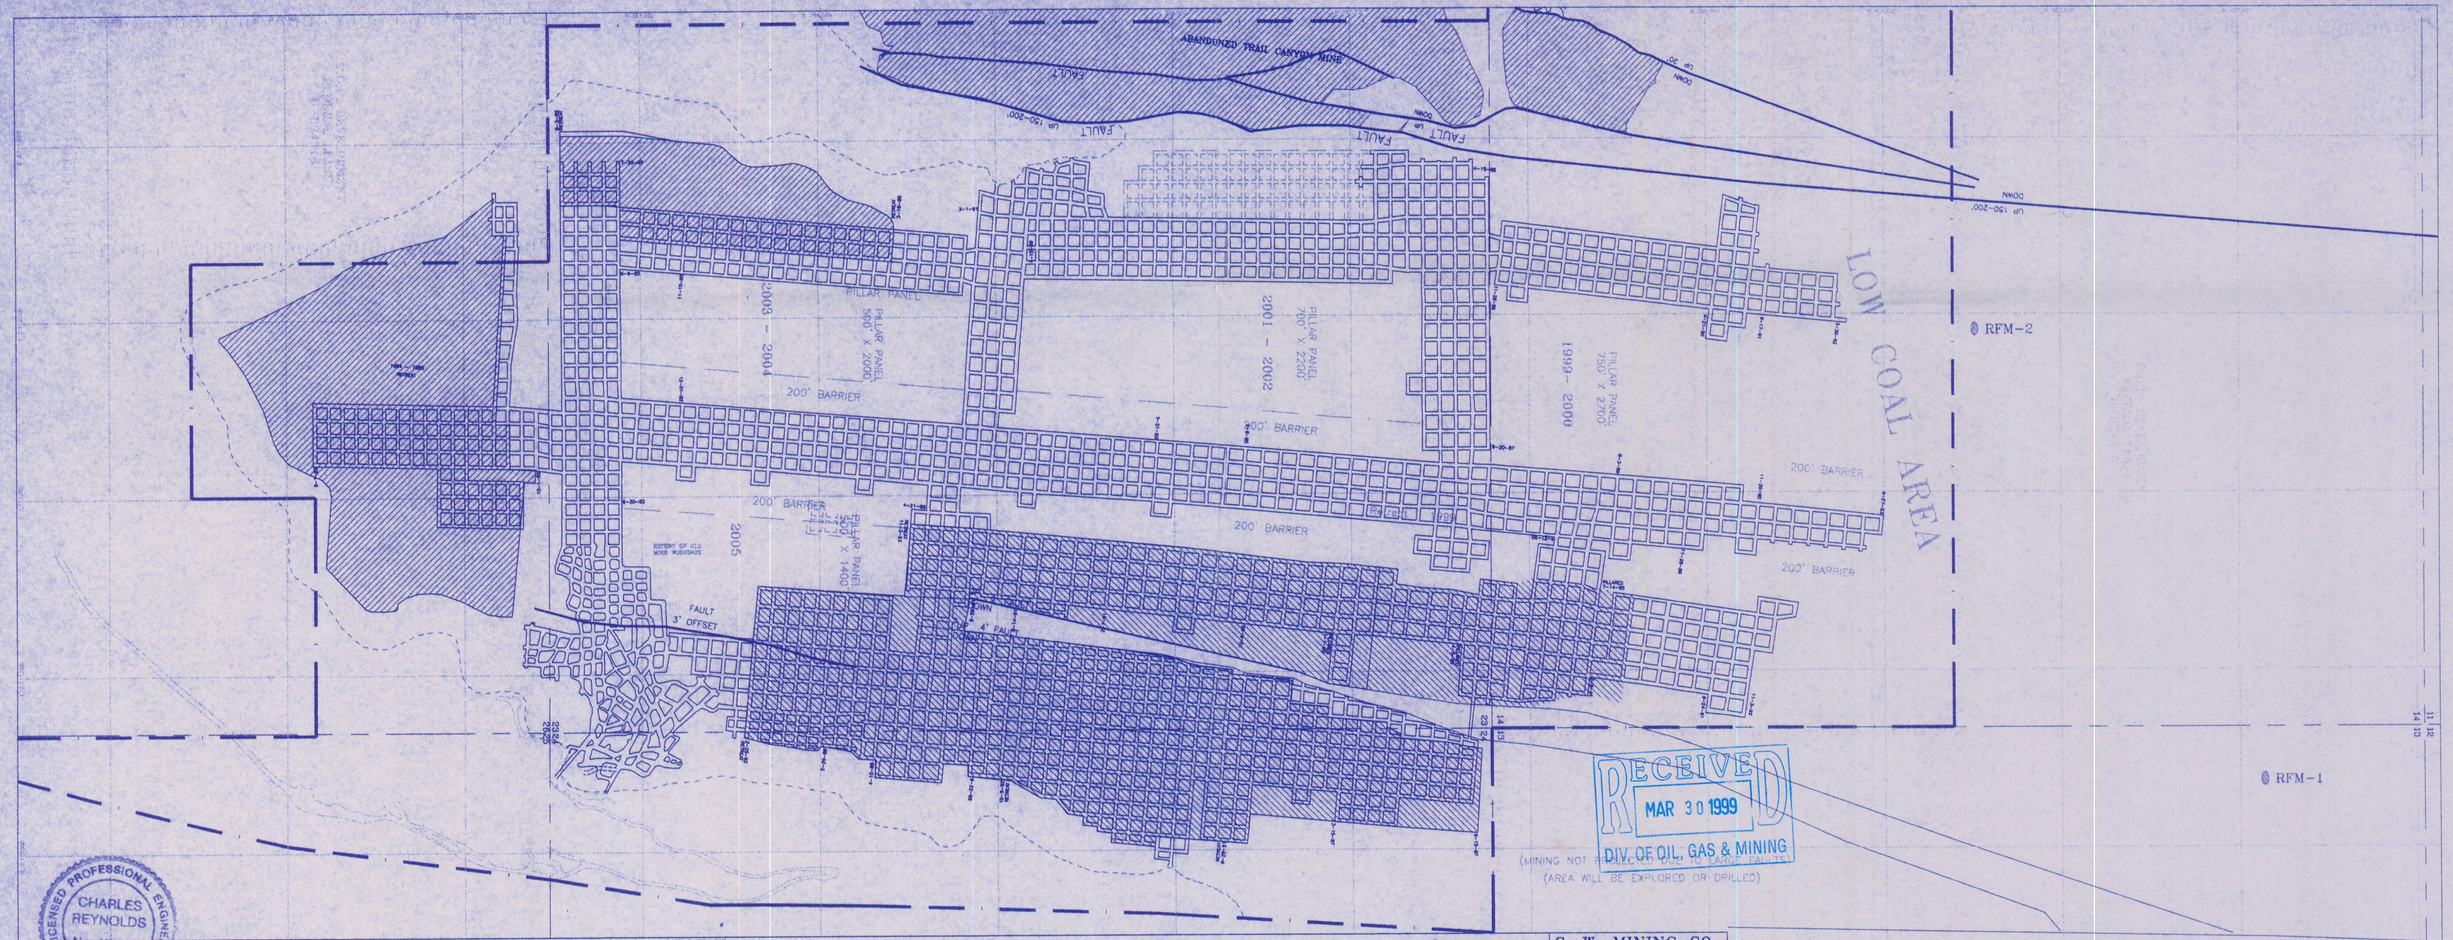

LICENSED PROFESSIONAL ENGINEER
CHARLES REYNOLDS
No. 179670
STATE OF UTAH

I, THE UNDERSIGNED, HEREBY CERTIFY THAT THIS MAP IS CORRECT TO THE BEST OF MY KNOWLEDGE AND BELIEF.

DATE 3/29/99 SIGNATURE

LEGEND

MINE WORKINGS
PROJECTED MINING
PILLARED AREA
PERMIT BOUNDARY
COAL OUTCROP
ROOF, FLOOR, MIDSEAM SAMPLE LOCATIONS RFM-1

BLIND CANYON SEAM
STRIKE - N 19°45'
DIP 2.5%

C. W. MINING CO.		
HUNTINGTON, UTAH		
BEAR CANYON-NO. 1 MINE		
M.S.H.A. ID. NO. 42-01697		
SCALE: 1" = 500'	DRAWN BY: C. Reynolds	DATE: 1-01-99
BEAR CANYON	PLATE 3-4A	

NOTE: No mining took place in this seam during 1998.