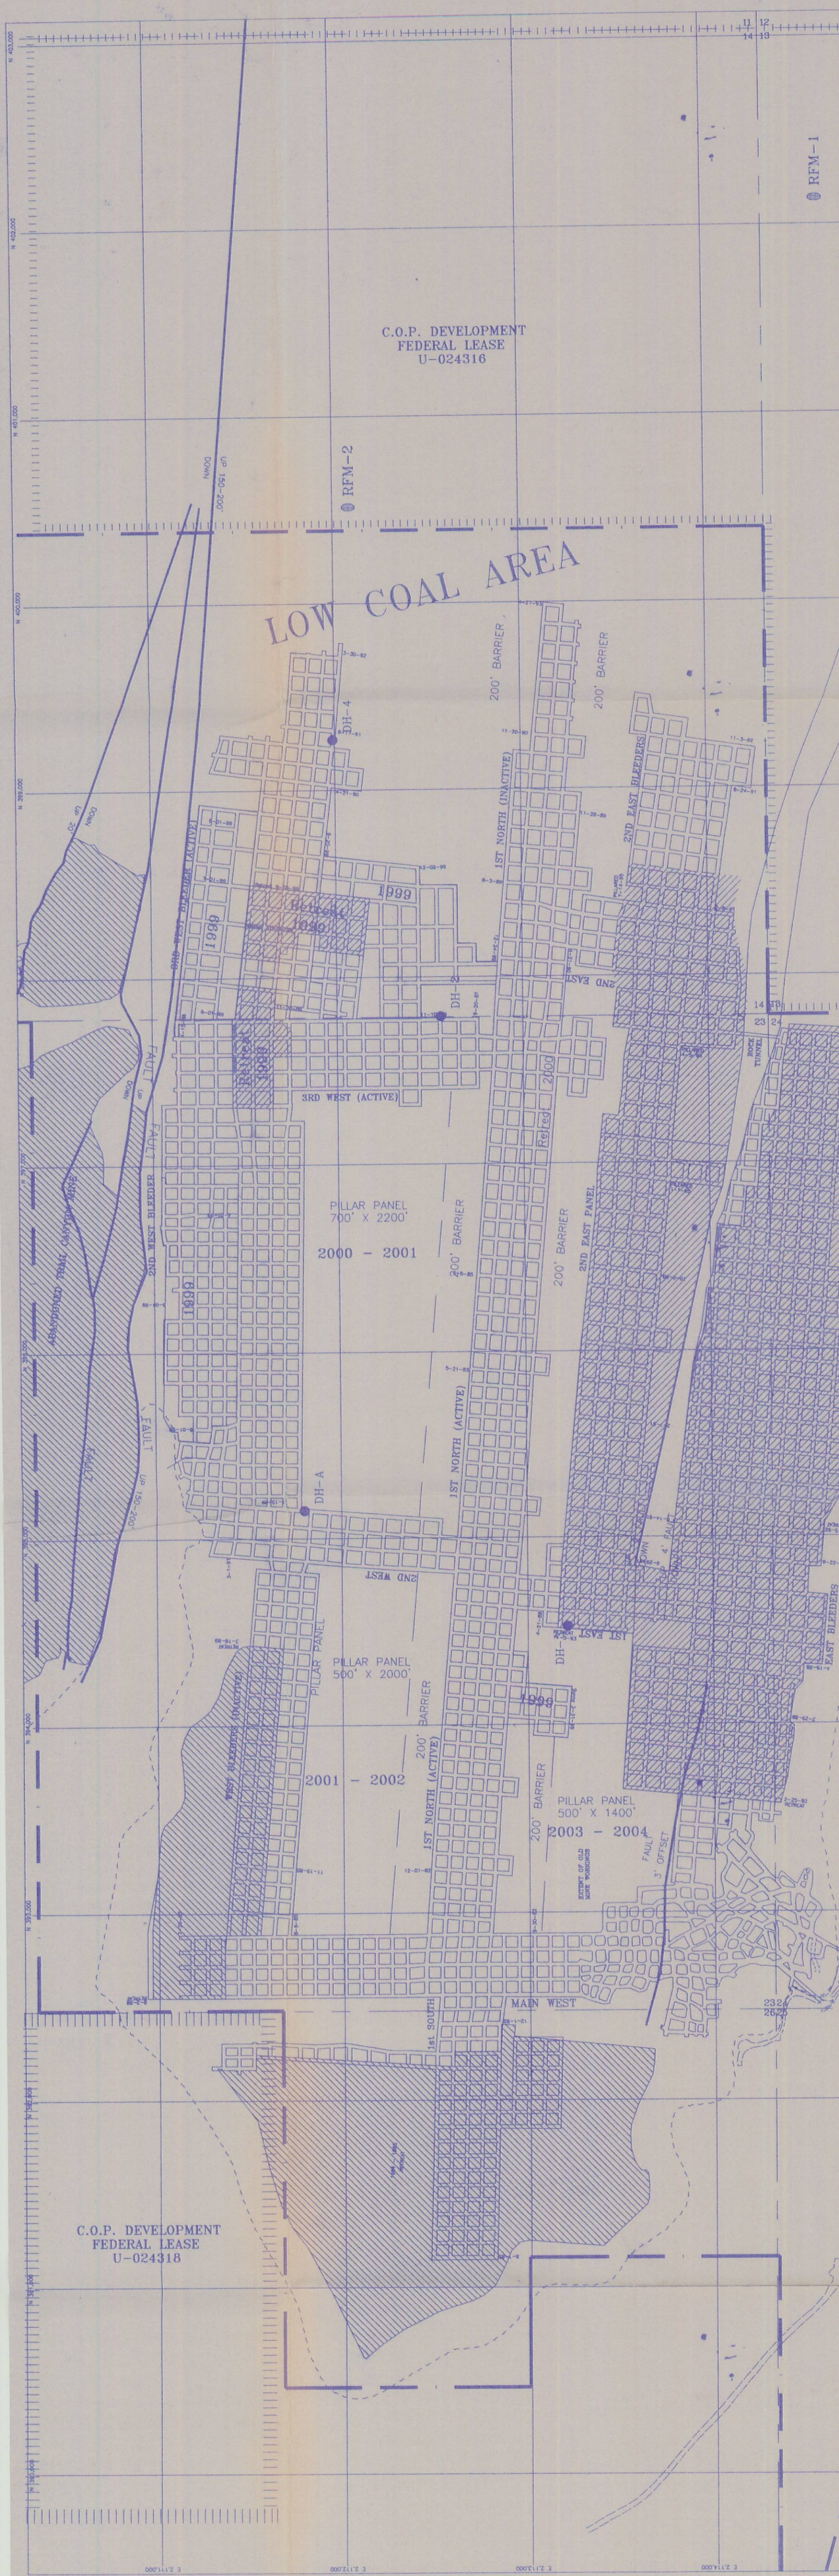
LOW COAL AREA
C.O.P. DEVELOPMENT
FEDERAL LEASE
U-024316
RFM-1
RFM-2
DH-4
DH-2
DH-A
DH-1
200' BARRIER
1ST NORTH (INACTIVE)
2ND EAST BLEEDERS
2ND WEST BLEEDER (ACTIVE)
3RD WEST (ACTIVE)
2ND WEST BLEEDER
FAULT
UP 150-200'
DOWN
UP 20'
ABANDONED TRAIL CANYON MINE
PILLAR PANEL
700' X 2200'
2000 - 2001
1ST NORTH (ACTIVE)
2ND WEST
PILLAR PANEL
500' X 2000'
2001 - 2002
WEST BLEEDERS (INACTIVE)
PILLAR PANEL
500' X 1400'
2003 - 2004
2ND EAST PANEL
ROCK TUNNEL
EAST BLEEDERS
4' FAULT
3' OFFSET
EXTENT OF OLD MINE WORKINGS
MAIN WEST
1ST SOUTH
Retreat
1999
2000
C.O.P. DEVELOPMENT
FEDERAL LEASE
U-024318