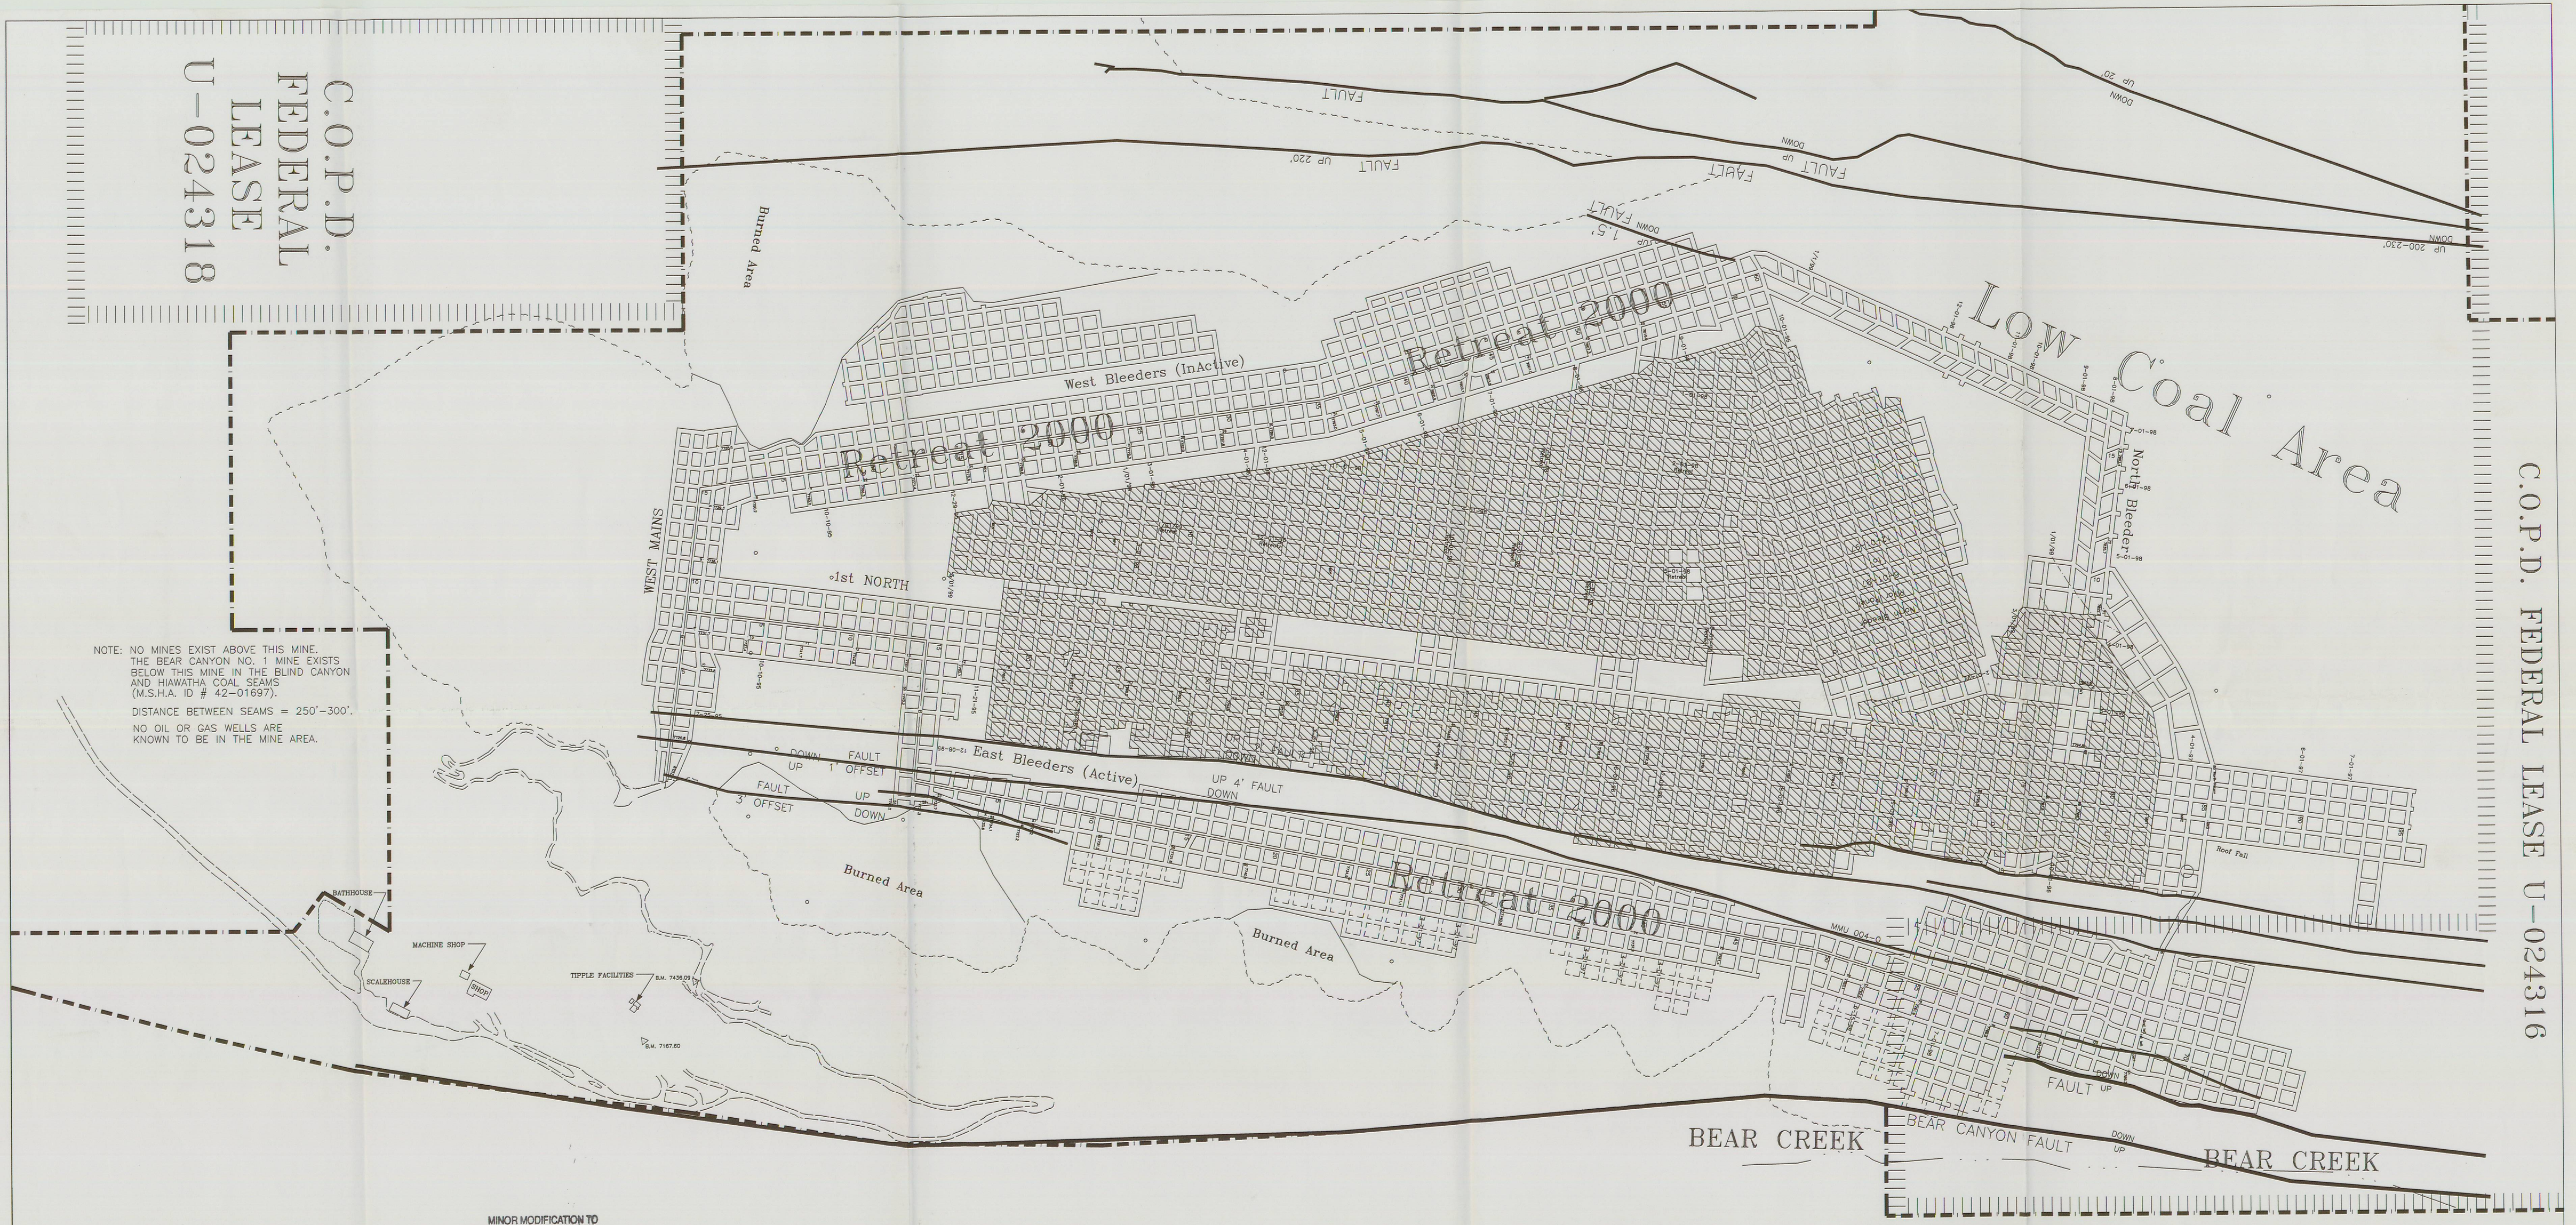

I, THE UNDERSIGNED, HEREBY CERTIFY THAT THIS MAP IS CORRECT TO THE BEST OF MY KNOWLEDGE AND BELIEF.

DATE _____ SIGNATURE _____

MINOR MODIFICATION TO MINING PLAN APPROVED BY BUREAU OF LAND MANAGEMENT

Recommended By:

R Jay Marshall PE 9/7/00
Mining Engineering (Date)

Approved By:

Ron E Rasmussen 9/7/00 A.M.
Area Manager (Date)

LEGEND

MINE WORKINGS
PROJECTED MINING
PILLARED AREA
PERMIT BOUNDARY
LEASE BOUNDARY
COAL OUTCROP
EXPLORATION DRILLHOLES

TANK SEAM STRIKE N 19° 45' E
DIP 6° NW

C.W. MINING CO.		
TANK SEAM		
SCALE: 1" = 300'	DRAWN BY: C. Reynolds	DATE: 9-6-00
BEAR CANYON # 2 MINE	M.S.H.A. ID # 42-02095	

N

RECEIVED
SEP 13 2000
DIVISION OF
OIL, GAS AND MINING