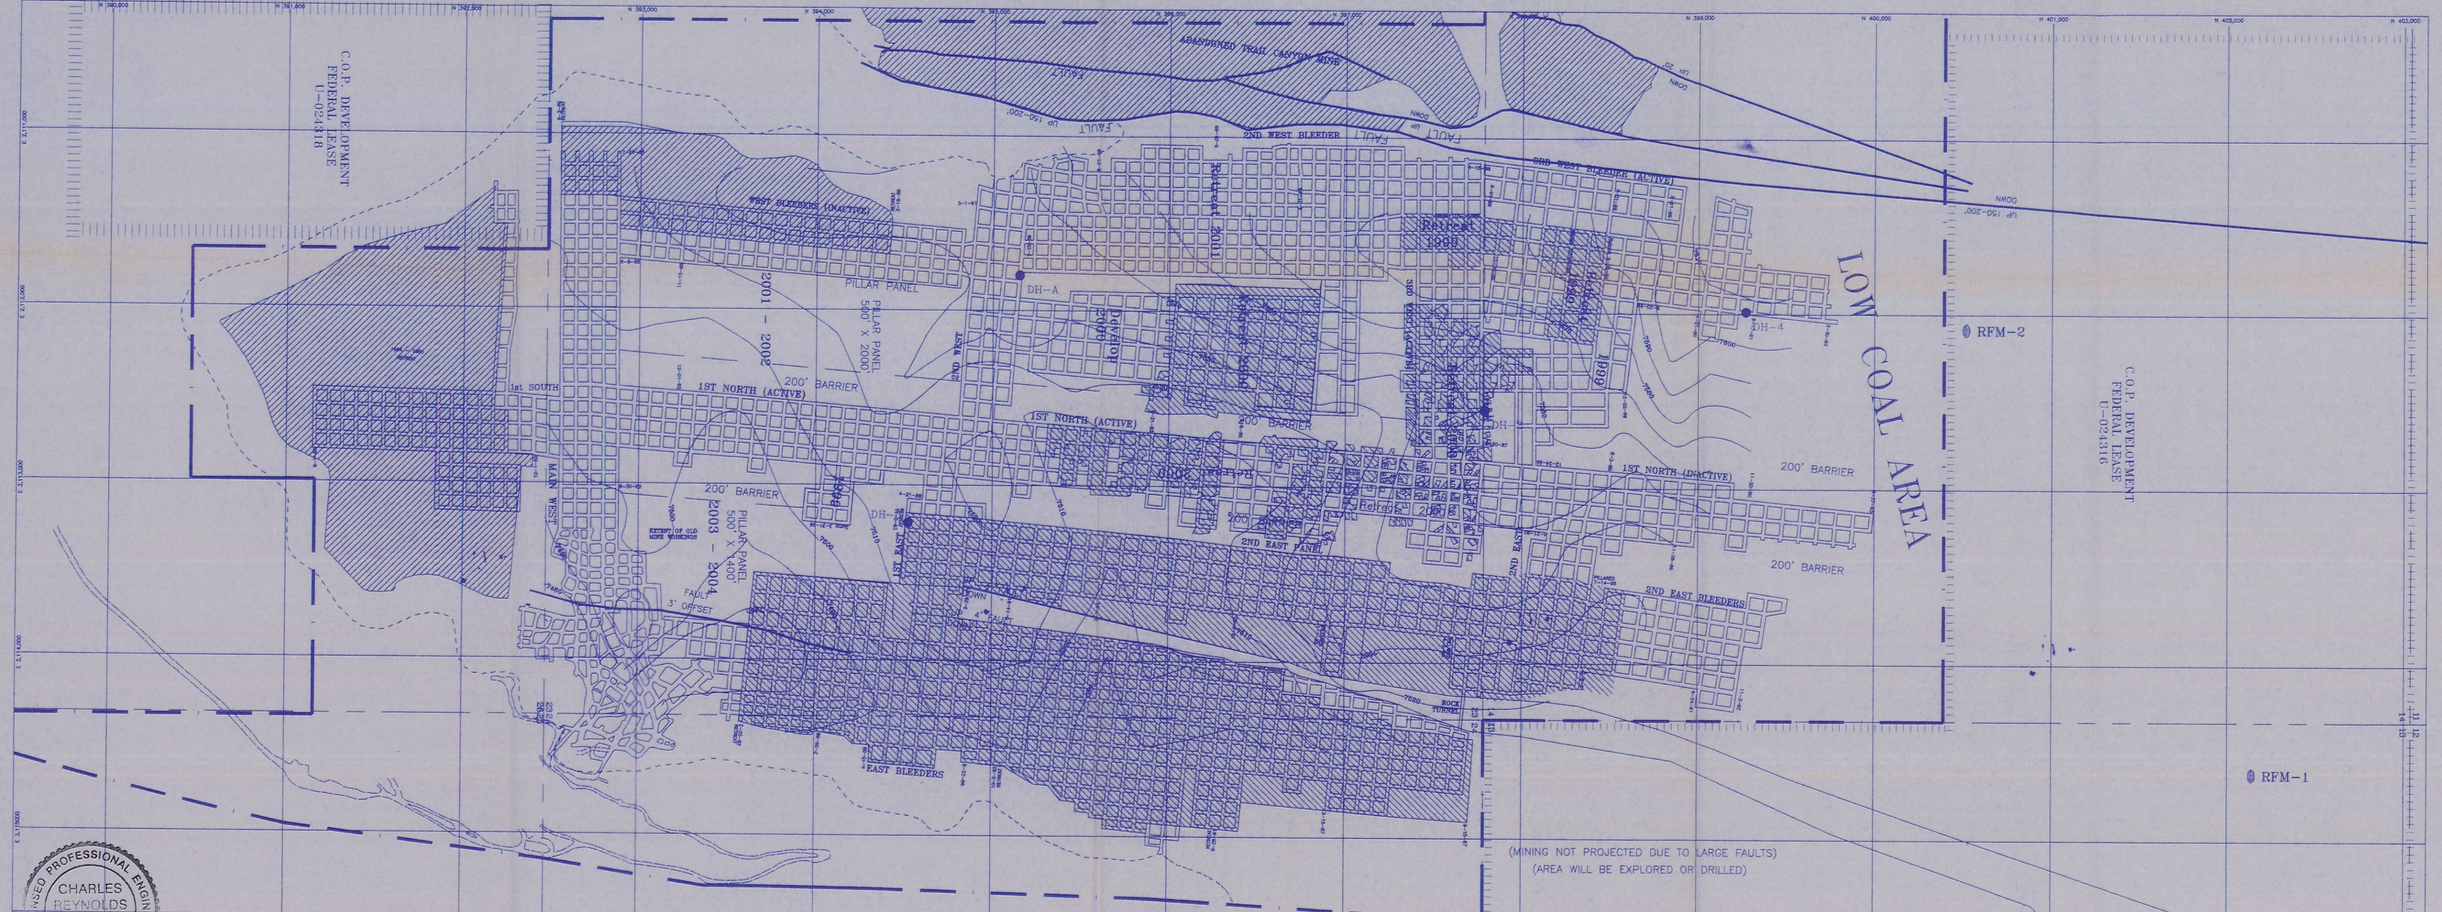

LEGEND

MINE WORKINGS
PROJECTED MINING
PILLARED AREA
PERMIT BOUNDARY
LEASE BOUNDARY
COAL OUTCROP
ROOF, FLOOR, MIDSEAM SAMPLE LOCATIONS — RFM-1
SEAM FLOOR ELEV. CONTOUR — 7500
MONITOR WELLS — DH-1

BLIND CANYON SEAM
STRIKE = 2.5° 45'

RECEIVED
APR 06 2001
DIVISION OF
OIL, GAS AND MINING

C. W. MINING CO.
HUNTINGTON, UTAH

BEAR CANYON-NO. 1 MINE
M.S.H.A. ID. NO. 42-01697

SCALE:	DRAWN BY:	DATE:
1" = 500'	C. Reynolds	1-01-01

BEAR CANYON | PLATE 3-4A

LICENSED PROFESSIONAL ENGINEER
CHARLES REYNOLDS
STATE OF UTAH

I, THE UNDERSIGNED, HEREBY CERTIFY THAT THIS MAP IS CORRECT TO THE BEST OF MY KNOWLEDGE AND BELIEF.