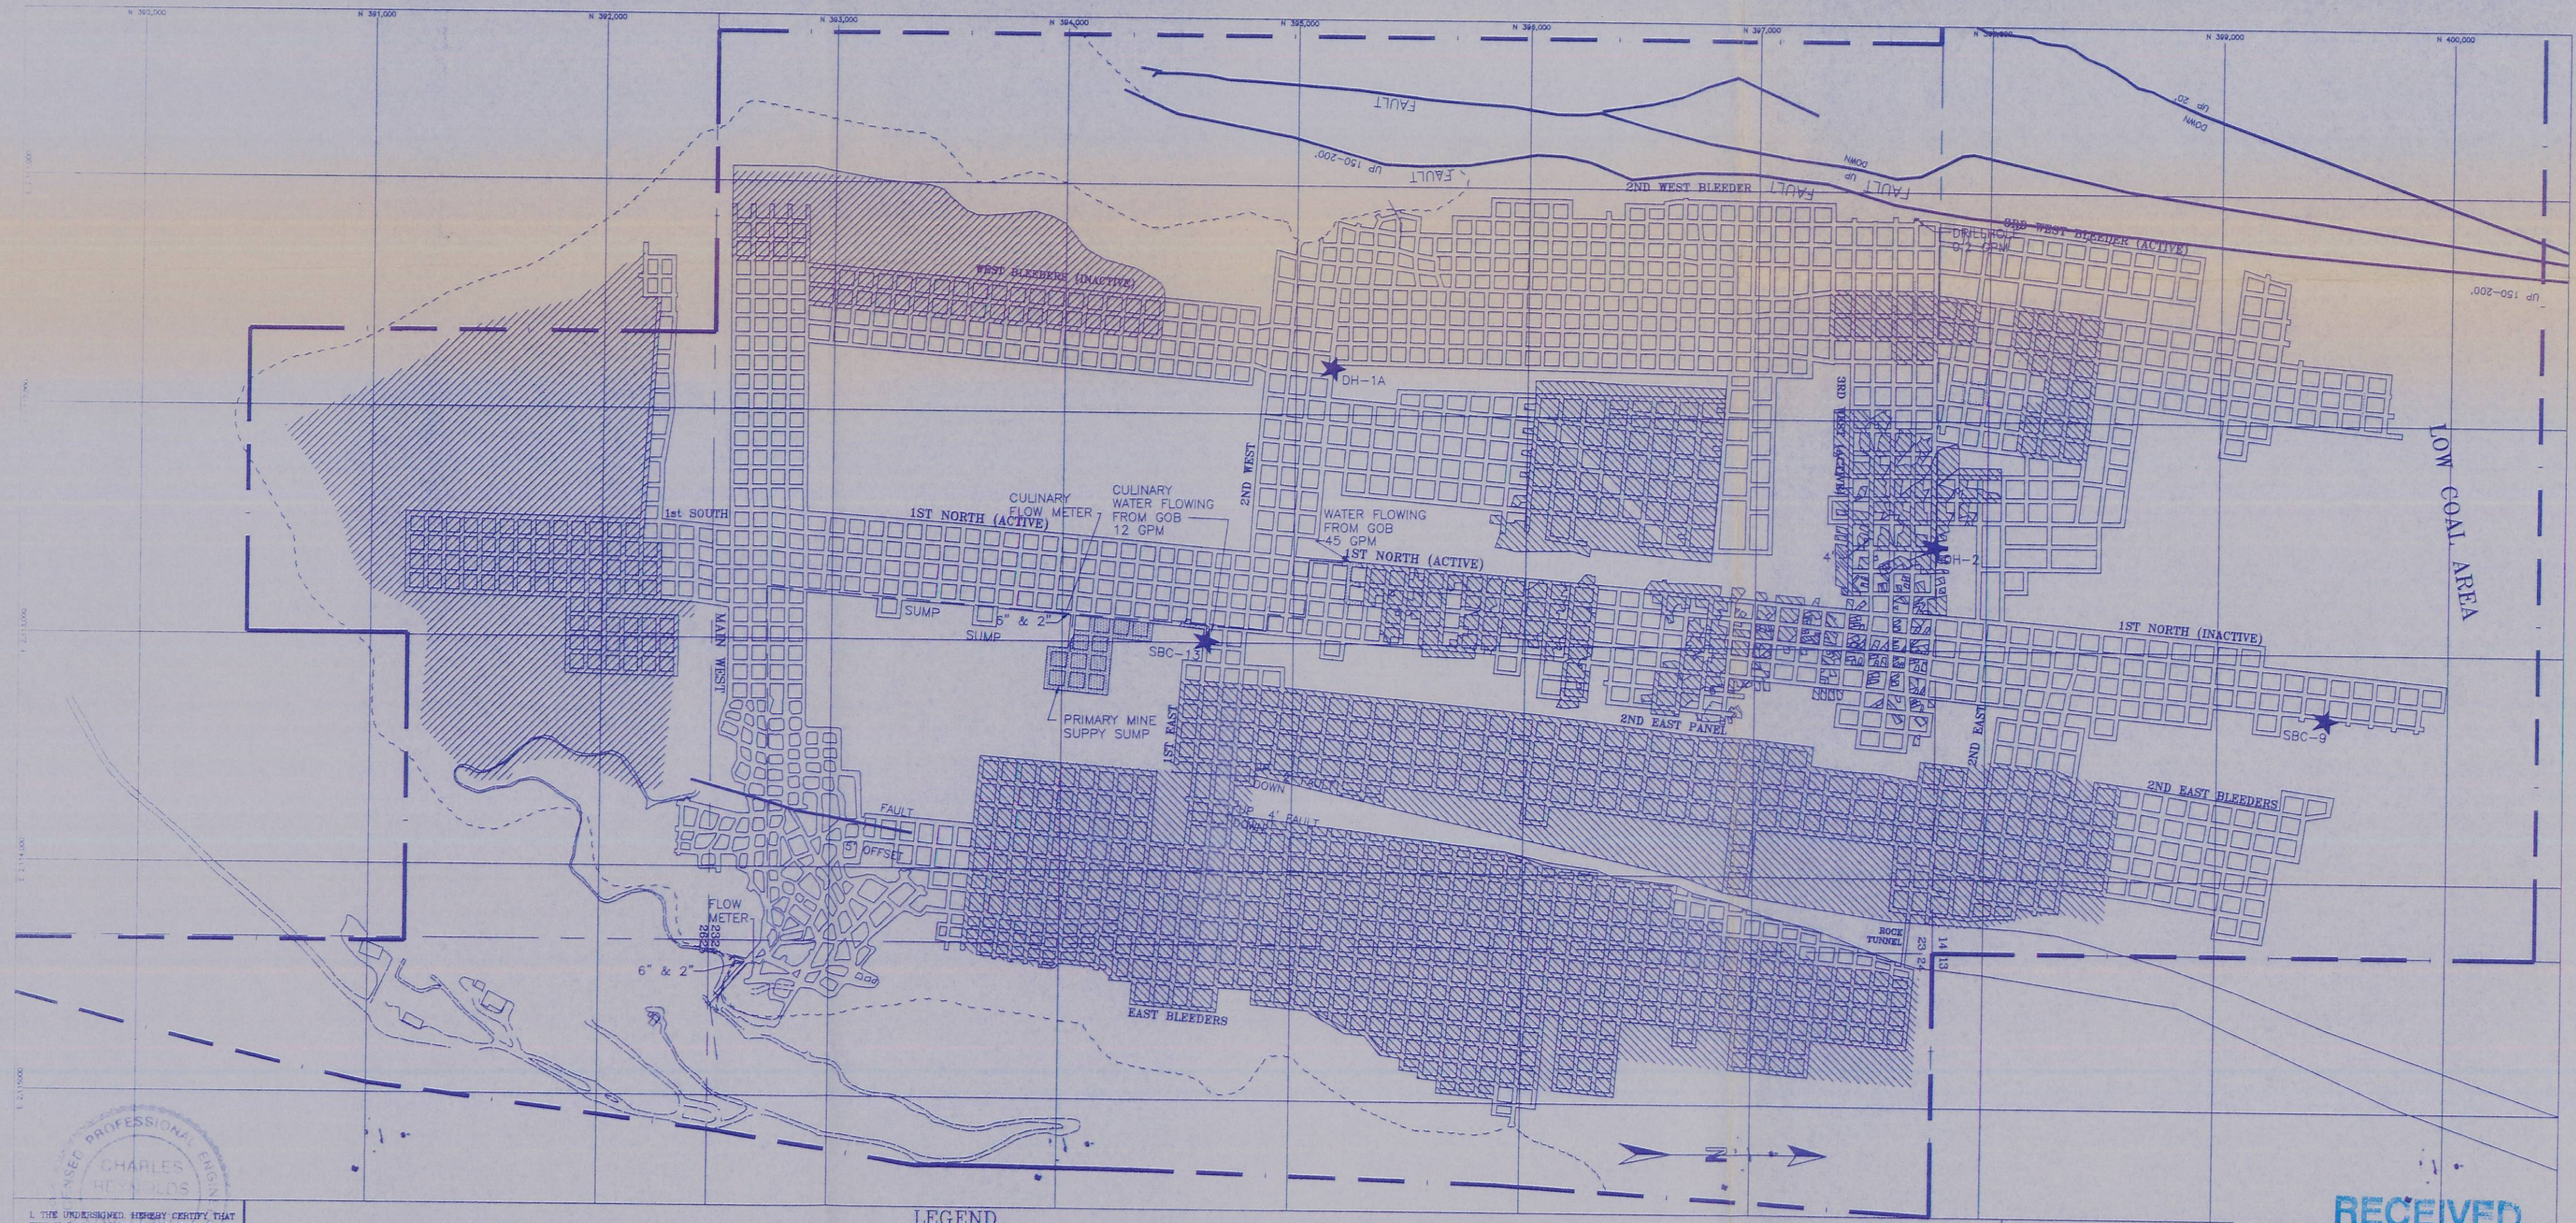

LEGEND

MINE WORKINGS
PILLARED AREA
FAULT
STANDING WATER
ROOF DRIPPERS
FLOOR SEEPS
MINE WATER LINE
WATER SAMPLE POINT ★ SBC-9
PERMIT BOUNDARY
COAL OUTCROP

HIAWATHA SEAM
STRIKE — N 19°45'
DIP 2°

I, THE UNDERSIGNED, HEREBY CERTIFY THAT THIS MAP IS CORRECT TO THE BEST OF MY KNOWLEDGE AND BELIEF.

DATE _____ SIGNATURE _____

LICENSED PROFESSIONAL ENGINEER
CHARLES HEYNOLDS
STATE OF UTAH

CO-OP MINING CO.		
MINE WATER SURVEY		
SCALE: 1" = 500'	DRAWN BY: C. Heynolds	DATE: 01-01-01
BEAR CANYON	PLATE 7-10A	

RECEIVED
APR 06 2001
DIVISION OF
OIL, GAS AND MINING