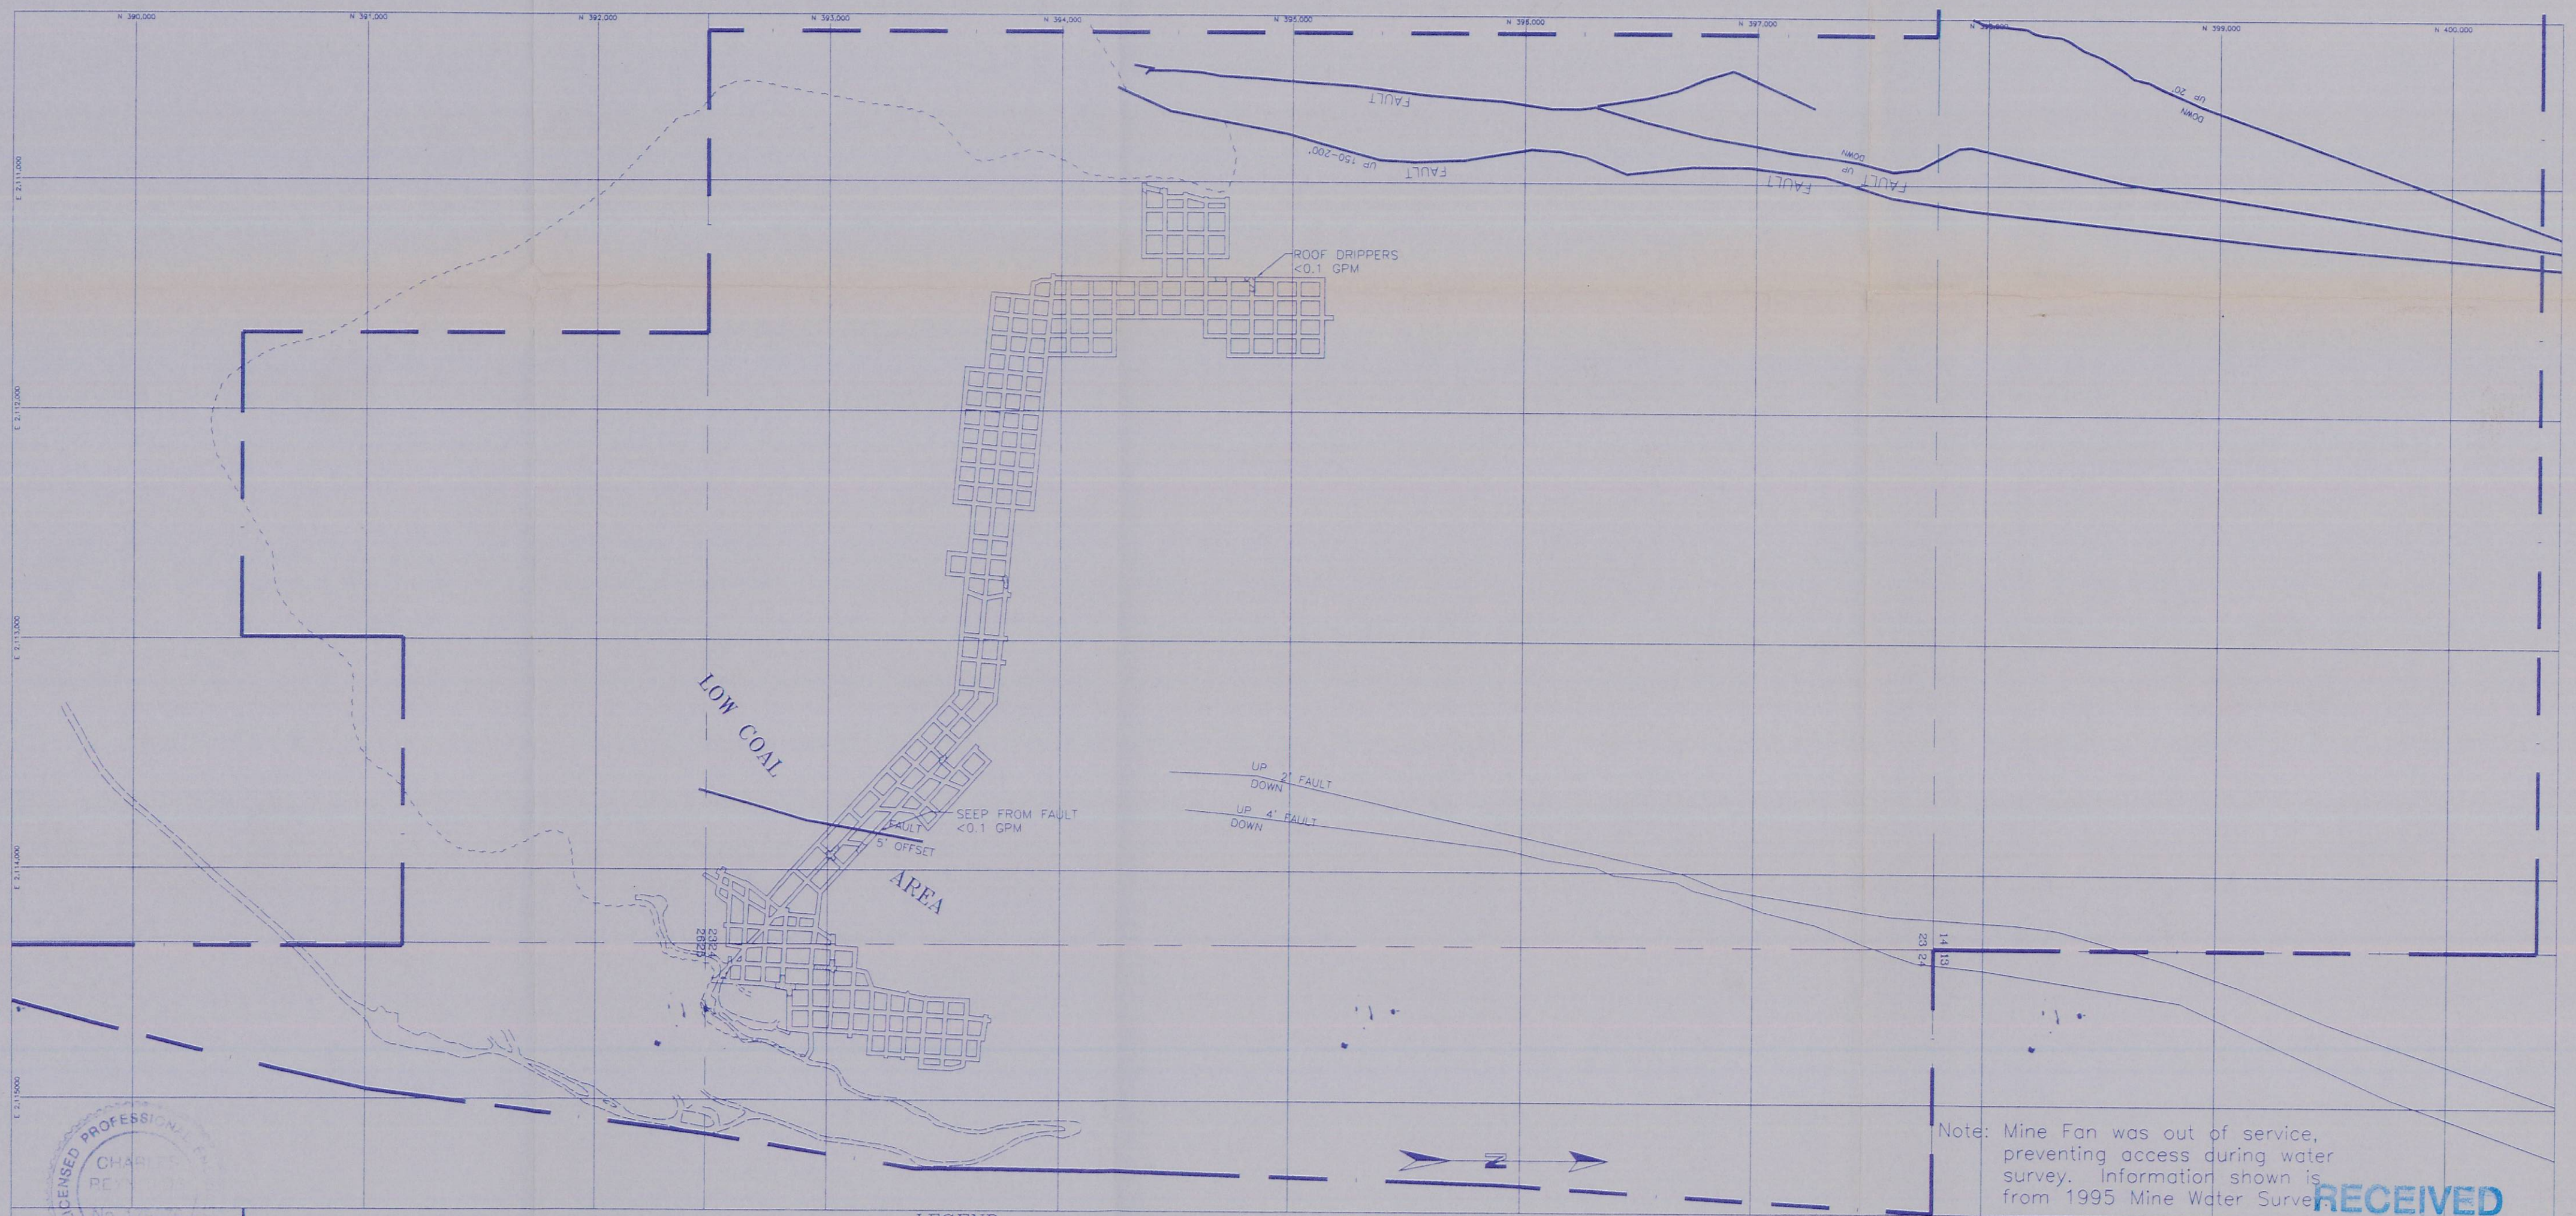

Note: Mine Fan was out of service, preventing access during water survey. Information shown is from 1995 Mine Water Survey.

I, THE UNDERSIGNED, HEREBY CERTIFY THAT THIS MAP IS CORRECT TO THE BEST OF MY KNOWLEDGE AND BELIEF.

DATE _____ SIGNATURE _____

LICENSED PROFESSIONAL ENGINEER
CHARLES REYNOLDS
No. 2
STATE OF UTAH

LEGEND

MINE WORKINGS	STANDING WATER	MINE WATER LINE	PERMIT BOUNDARY
PILLARED AREA	ROOF DRIPPERS	WATER SAMPLE POINT ★ SBC-9	COAL OUTCROP
FAULT	FLOOR SEEPS		

HIAWATHA SEAM
STRIKE - N 19° 45'
DIP 2.5%

CO-OP MINING CO.		
MINE WATER SURVEY		
SCALE: 1" = 600'	DRAWN BY: C. Reynolds	DATE: 01-01-01
BEAR CANYON	PLATE 7-10B	

RECEIVED
APR 06 2001
DIVISION OF
OIL, GAS AND MINING