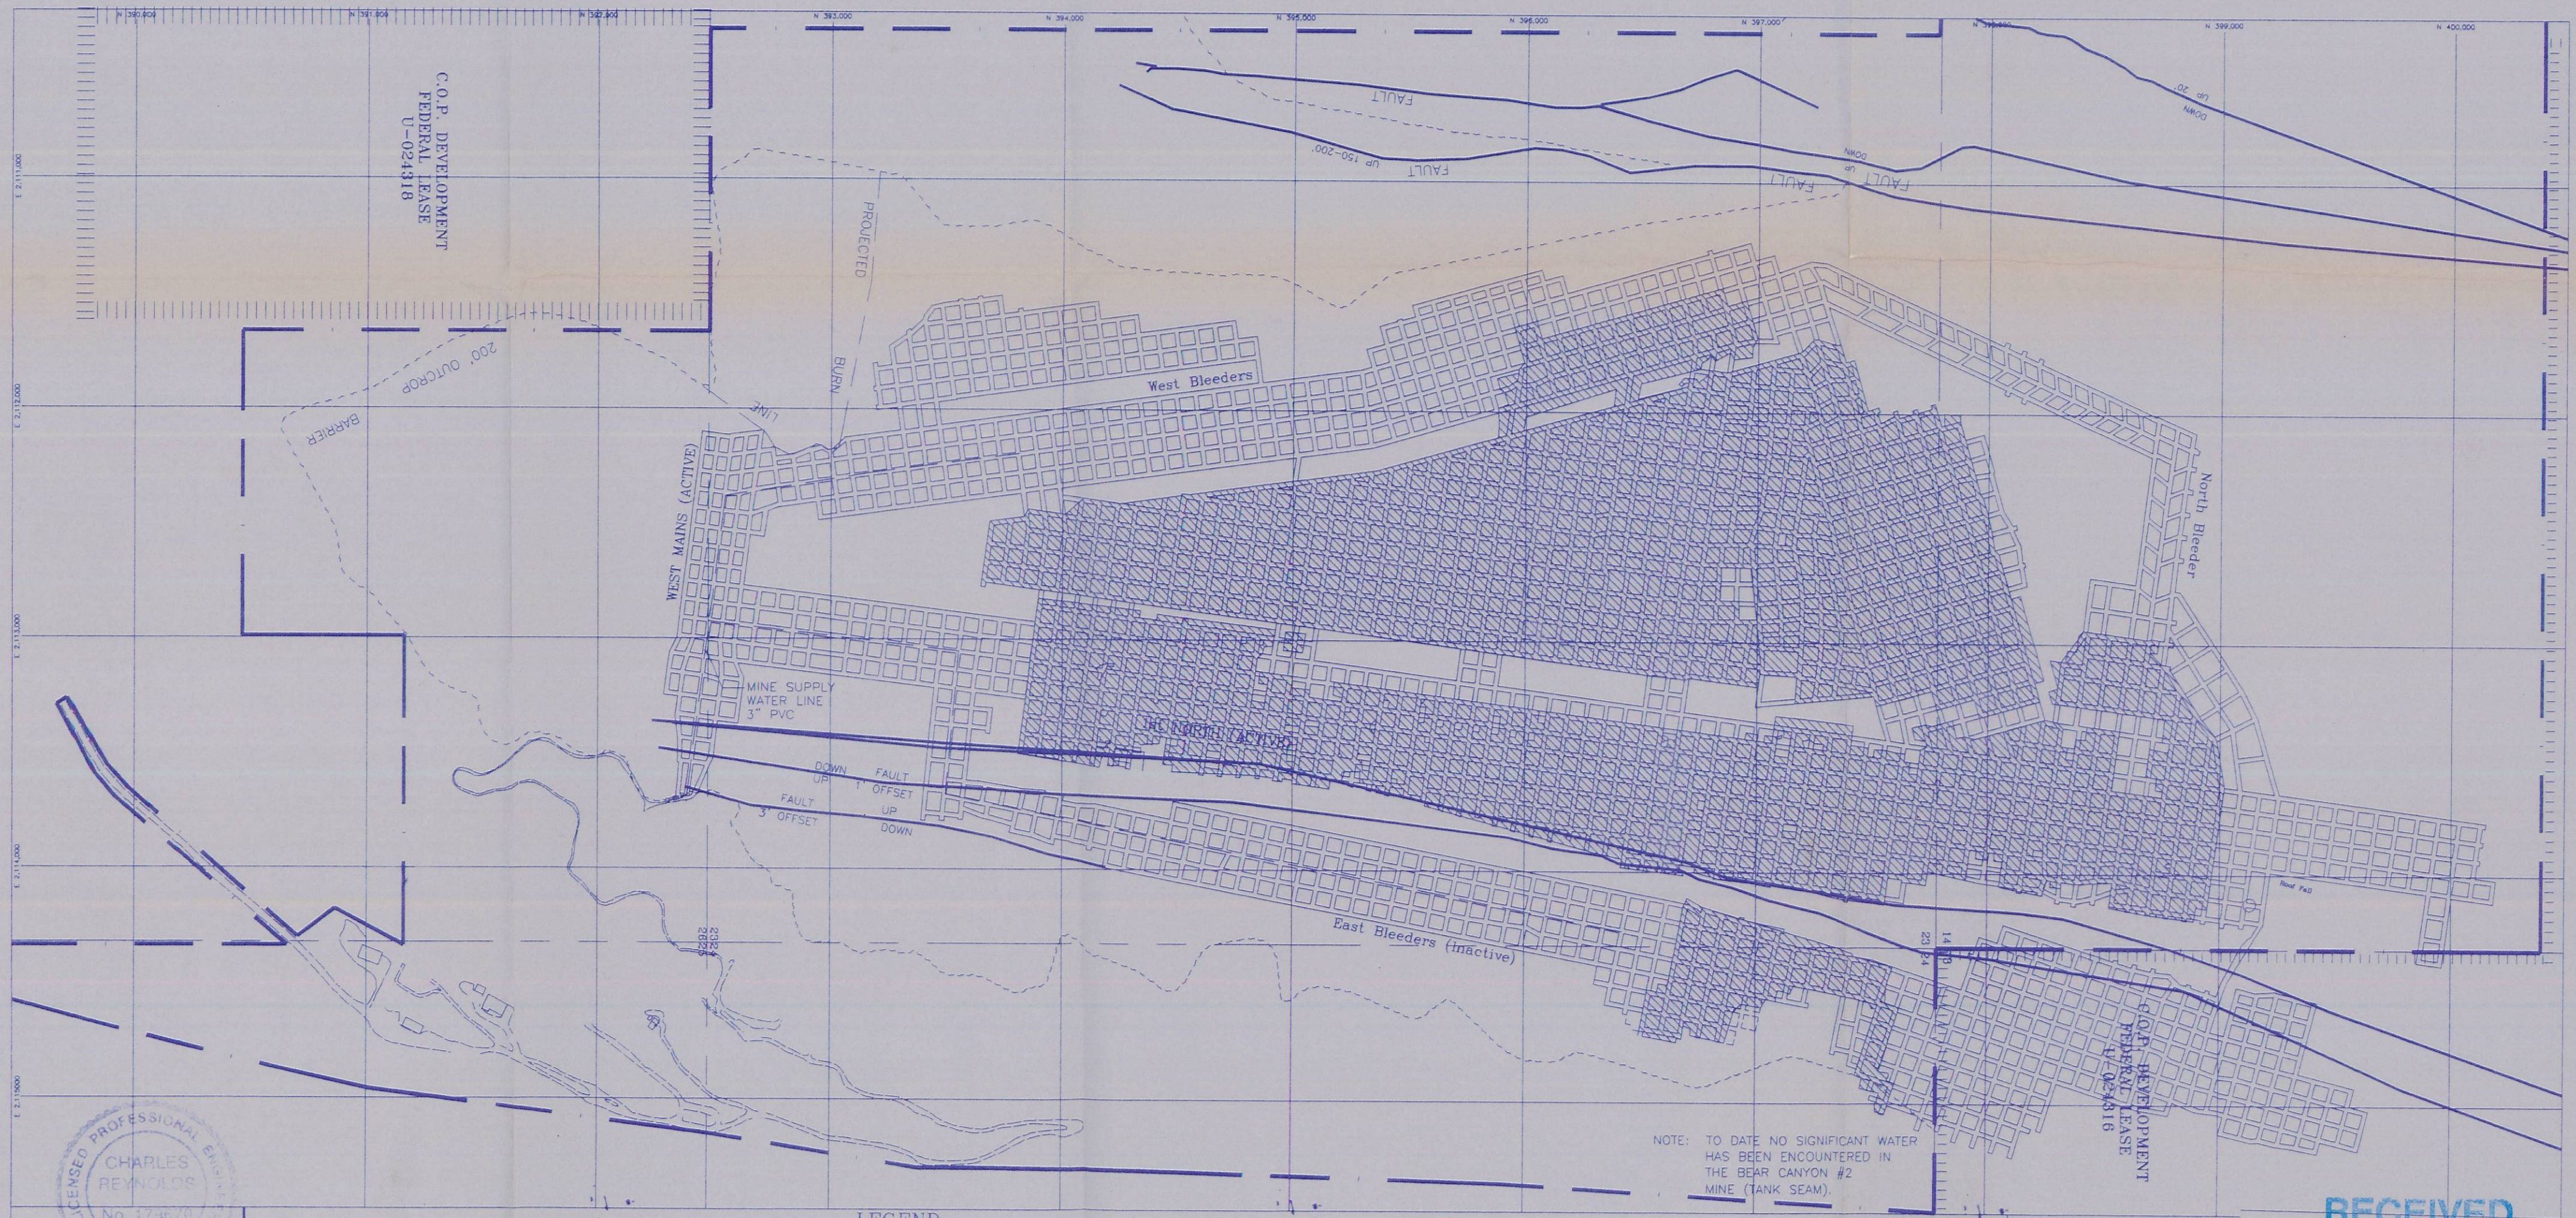

NOTE: TO DATE NO SIGNIFICANT WATER HAS BEEN ENCOUNTERED IN THE BEAR CANYON #2 MINE (TANK SEAM).

LICENSED PROFESSIONAL ENGINEER
CHARLES REYNOLDS
No. 177678
STATE OF UTAH

LEGEND

MINE WORKINGS
PILLARED AREA
FAULT
STANDING WATER
ROOF DRIPPERS
FLOOR SEEPS
MINE WATER LINE
WATER SAMPLE POINT ★ SBC-9
PERMIT BOUNDARY
COAL OUTCROP

TANK SEAM
STRIKE - N 22°25'
DIP 2°

N

CO-OP MINING CO.		
MINE WATER SURVEY		
SCALE: 1" = 500'	DRAWN BY: C. Reynolds	DATE: 1-01-01
BEAR CANYON	PLATE 7-10C	

RECEIVED
APR 06 2001
DIVISION OF
OIL, GAS AND MINING