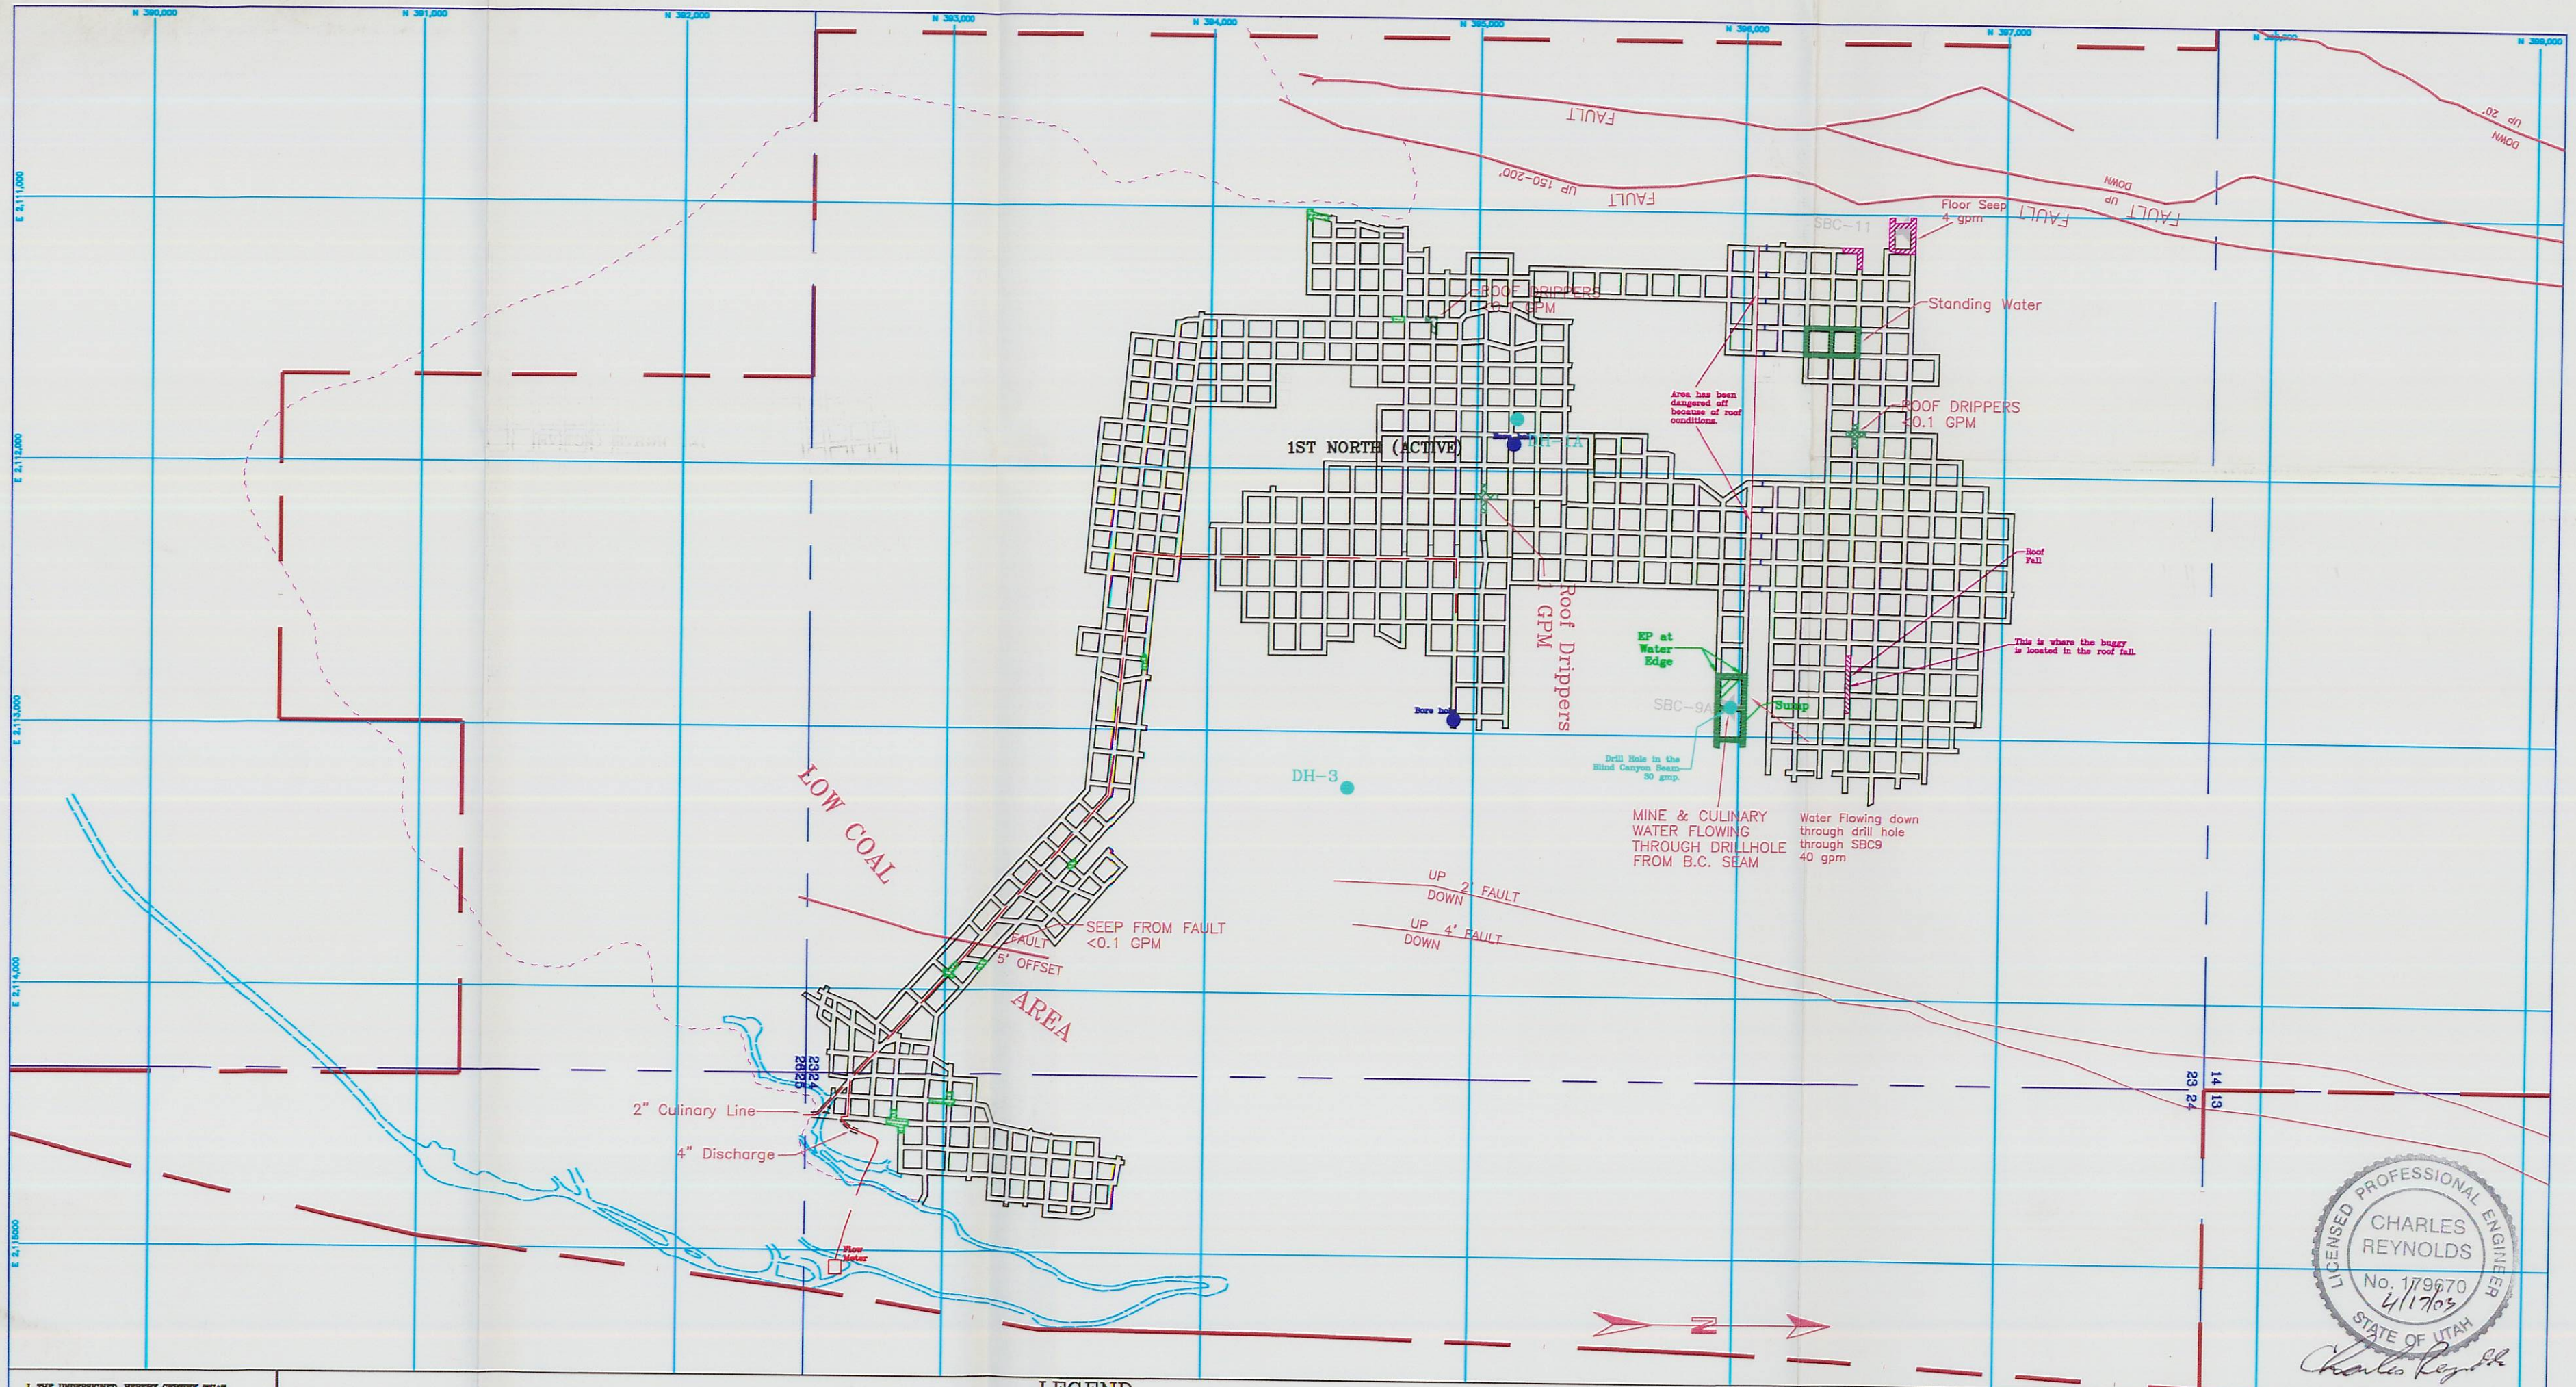

I, THE UNDERSIGNED, HEREBY CERTIFY THAT THIS MAP IS CORRECT TO THE BEST OF MY KNOWLEDGE AND BELIEF.

DATE _____ SIGNATURE _____

LEGEND

- MINE WORKINGS
- PILLARED AREA
- FAULT
- STANDING WATER
- ROOF DRIPPERS
- FLOOR SEEPS
- MINE WATER LINE
- WATER SAMPLE POINT ★ SBC-9
- PERMIT BOUNDARY
- COAL OUTCROP

HIAWATHA SEAM
STRIKE N 19° 45'
DIP 5°

CO-OP MINING CO.

MINE WATER SURVEY

SCALE:	DRAWN BY:	DATE:
1" = 500'	C. Reynolds	01-01-03

BEAR CANYON | PLATE 7-10B