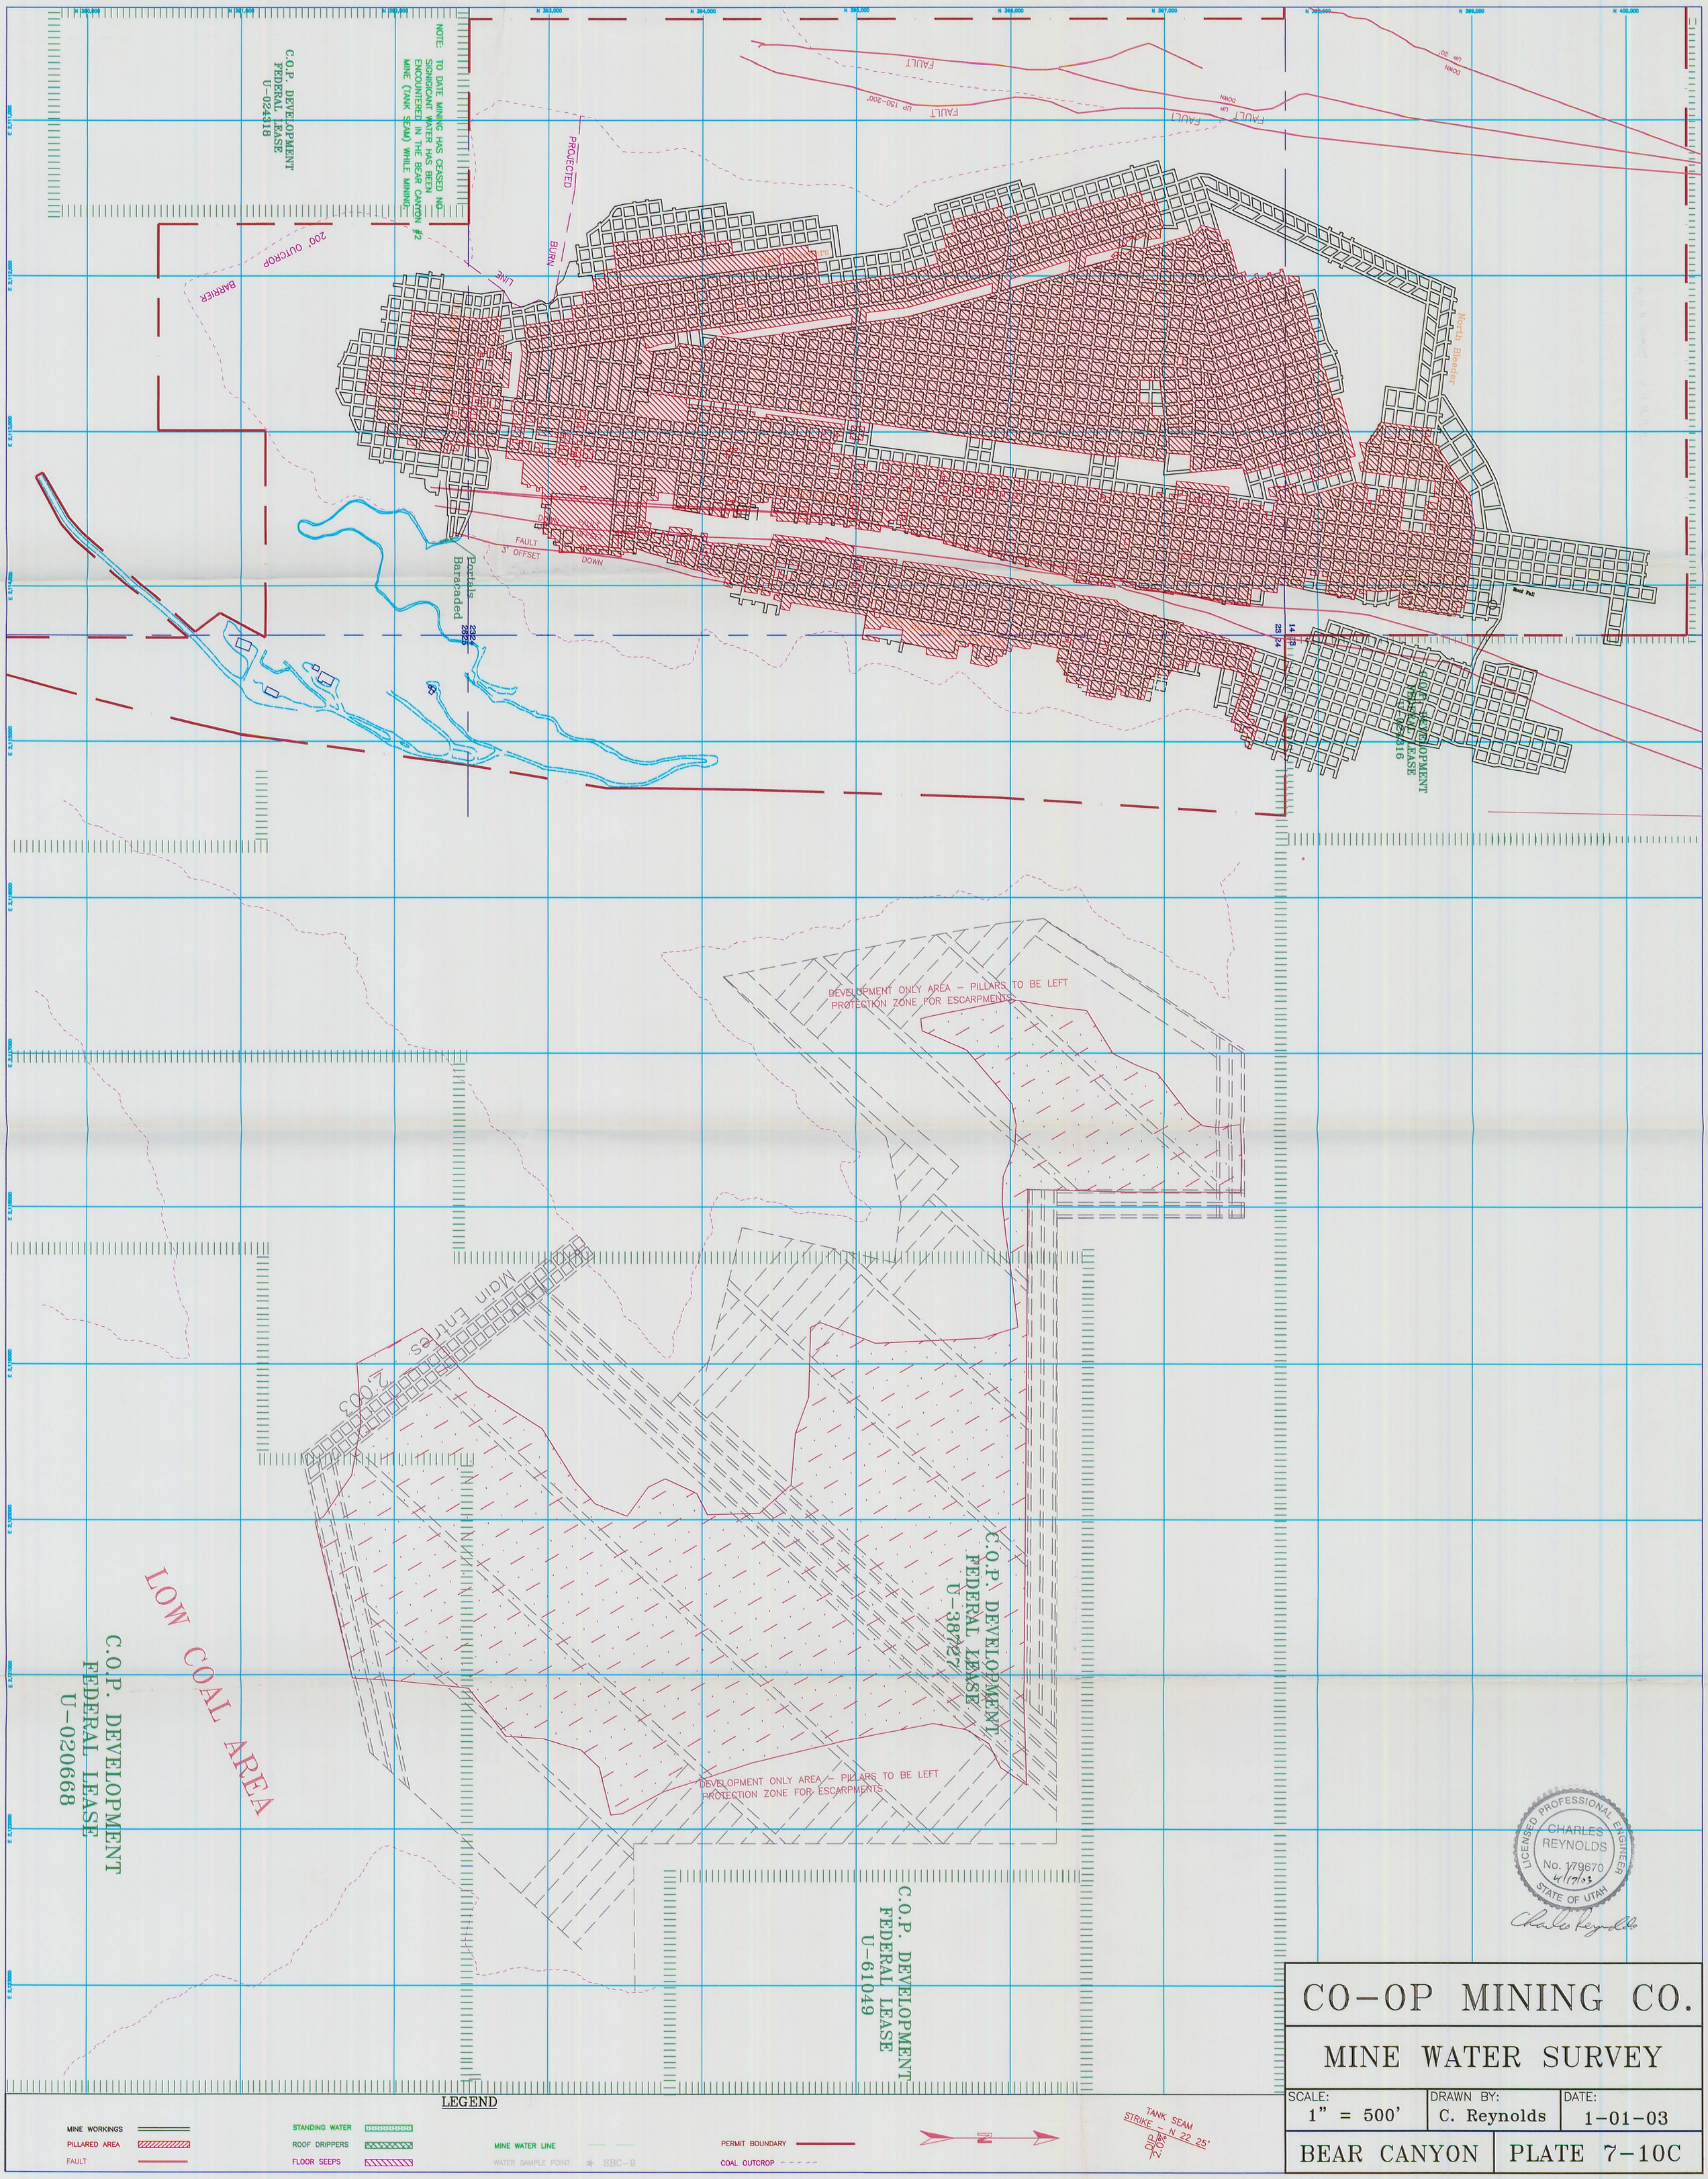

CO-OP MINING CO.

MINE WATER SURVEY

SCALE:	DRAWN BY:	DATE:
1" = 500'	C. Reynolds	1-01-03

BEAR CANYON | PLATE 7-10C