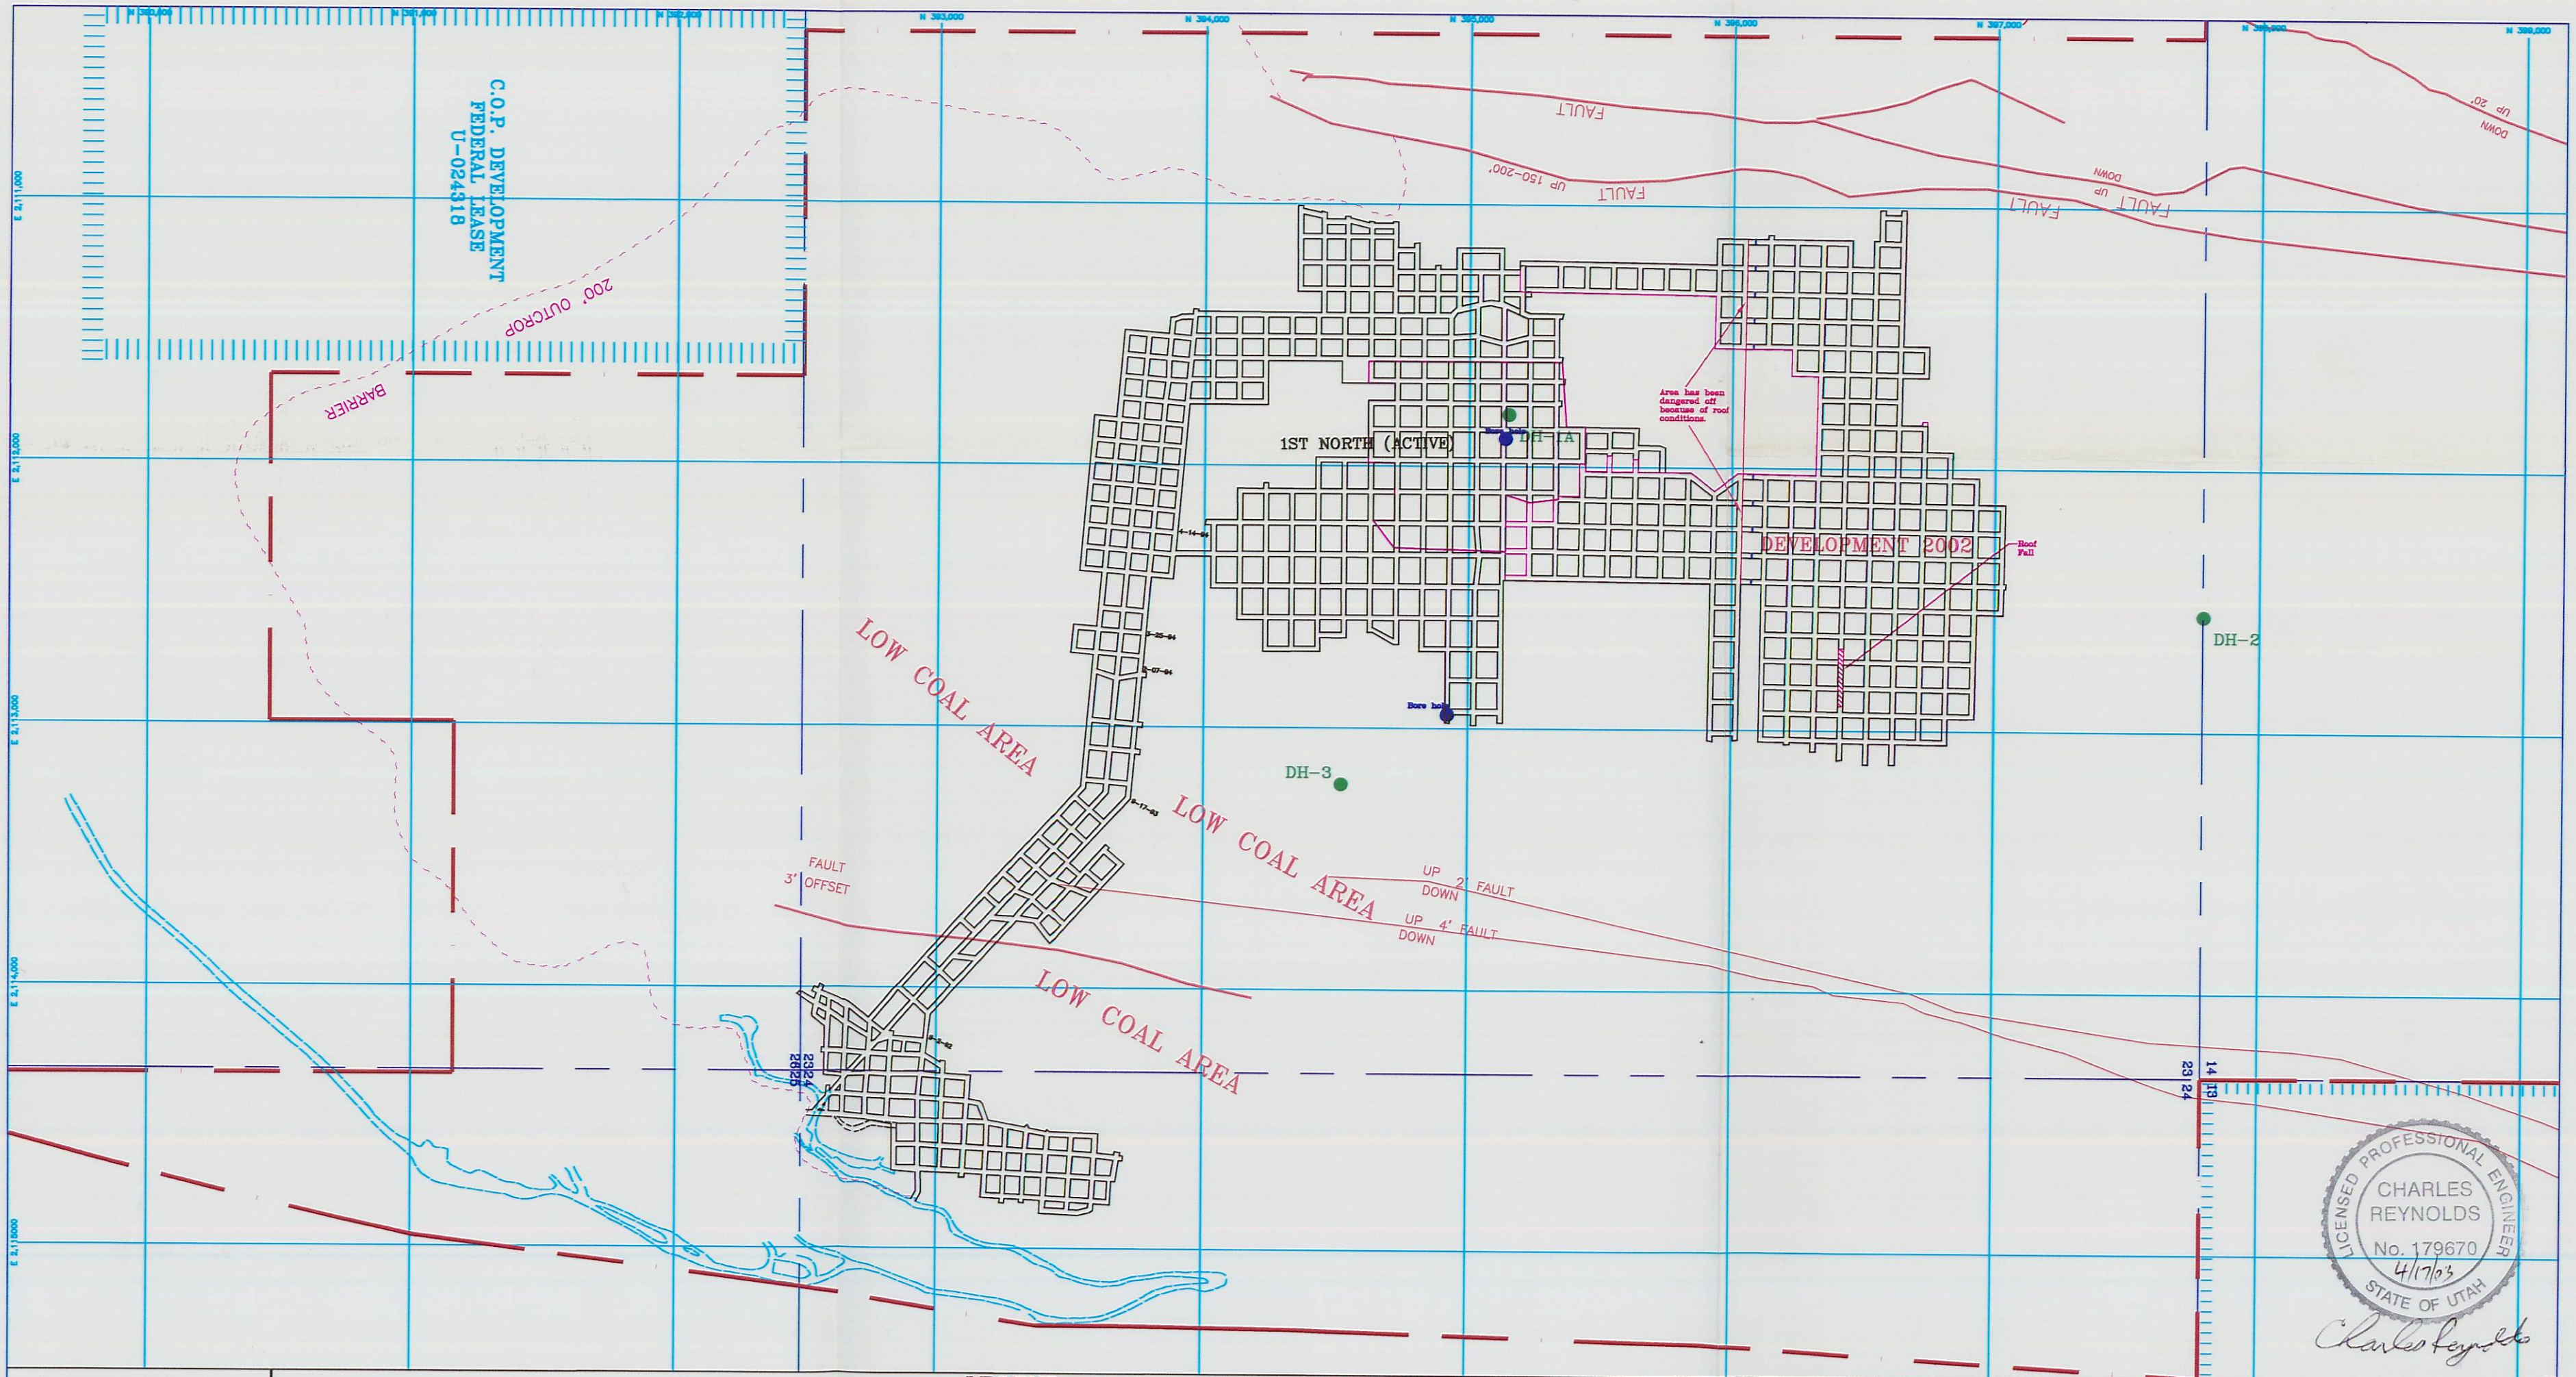

I, THE UNDERSIGNED, HEREBY CERTIFY THAT THIS MAP IS CORRECT TO THE BEST OF MY KNOWLEDGE AND BELIEF.

DATE _____ SIGNATURE _____

LEGEND

MINE WORKINGS

PILLARED AREA

PERMIT BOUNDARY

LEASE BOUNDARY

COAL OUTCROP

ROOF, FLOOR, MIDSEAM SAMPLE LOCATIONS — RFM-1

MONITOR WELLS — DH-1

N

HIAWATHA SEAM STRIKE – N 19° 45'

DIP 2.5%

CO-OP MINING CO.		
BEAR CANYON-NO. 1 MINE M.S.H.A. ID. NO. 42-01697		
SCALE: 1" = 500'	DRAWN BY: C. Reynolds	DATE: 01/01/03
BEAR CANYON	PLATE 3-4B	