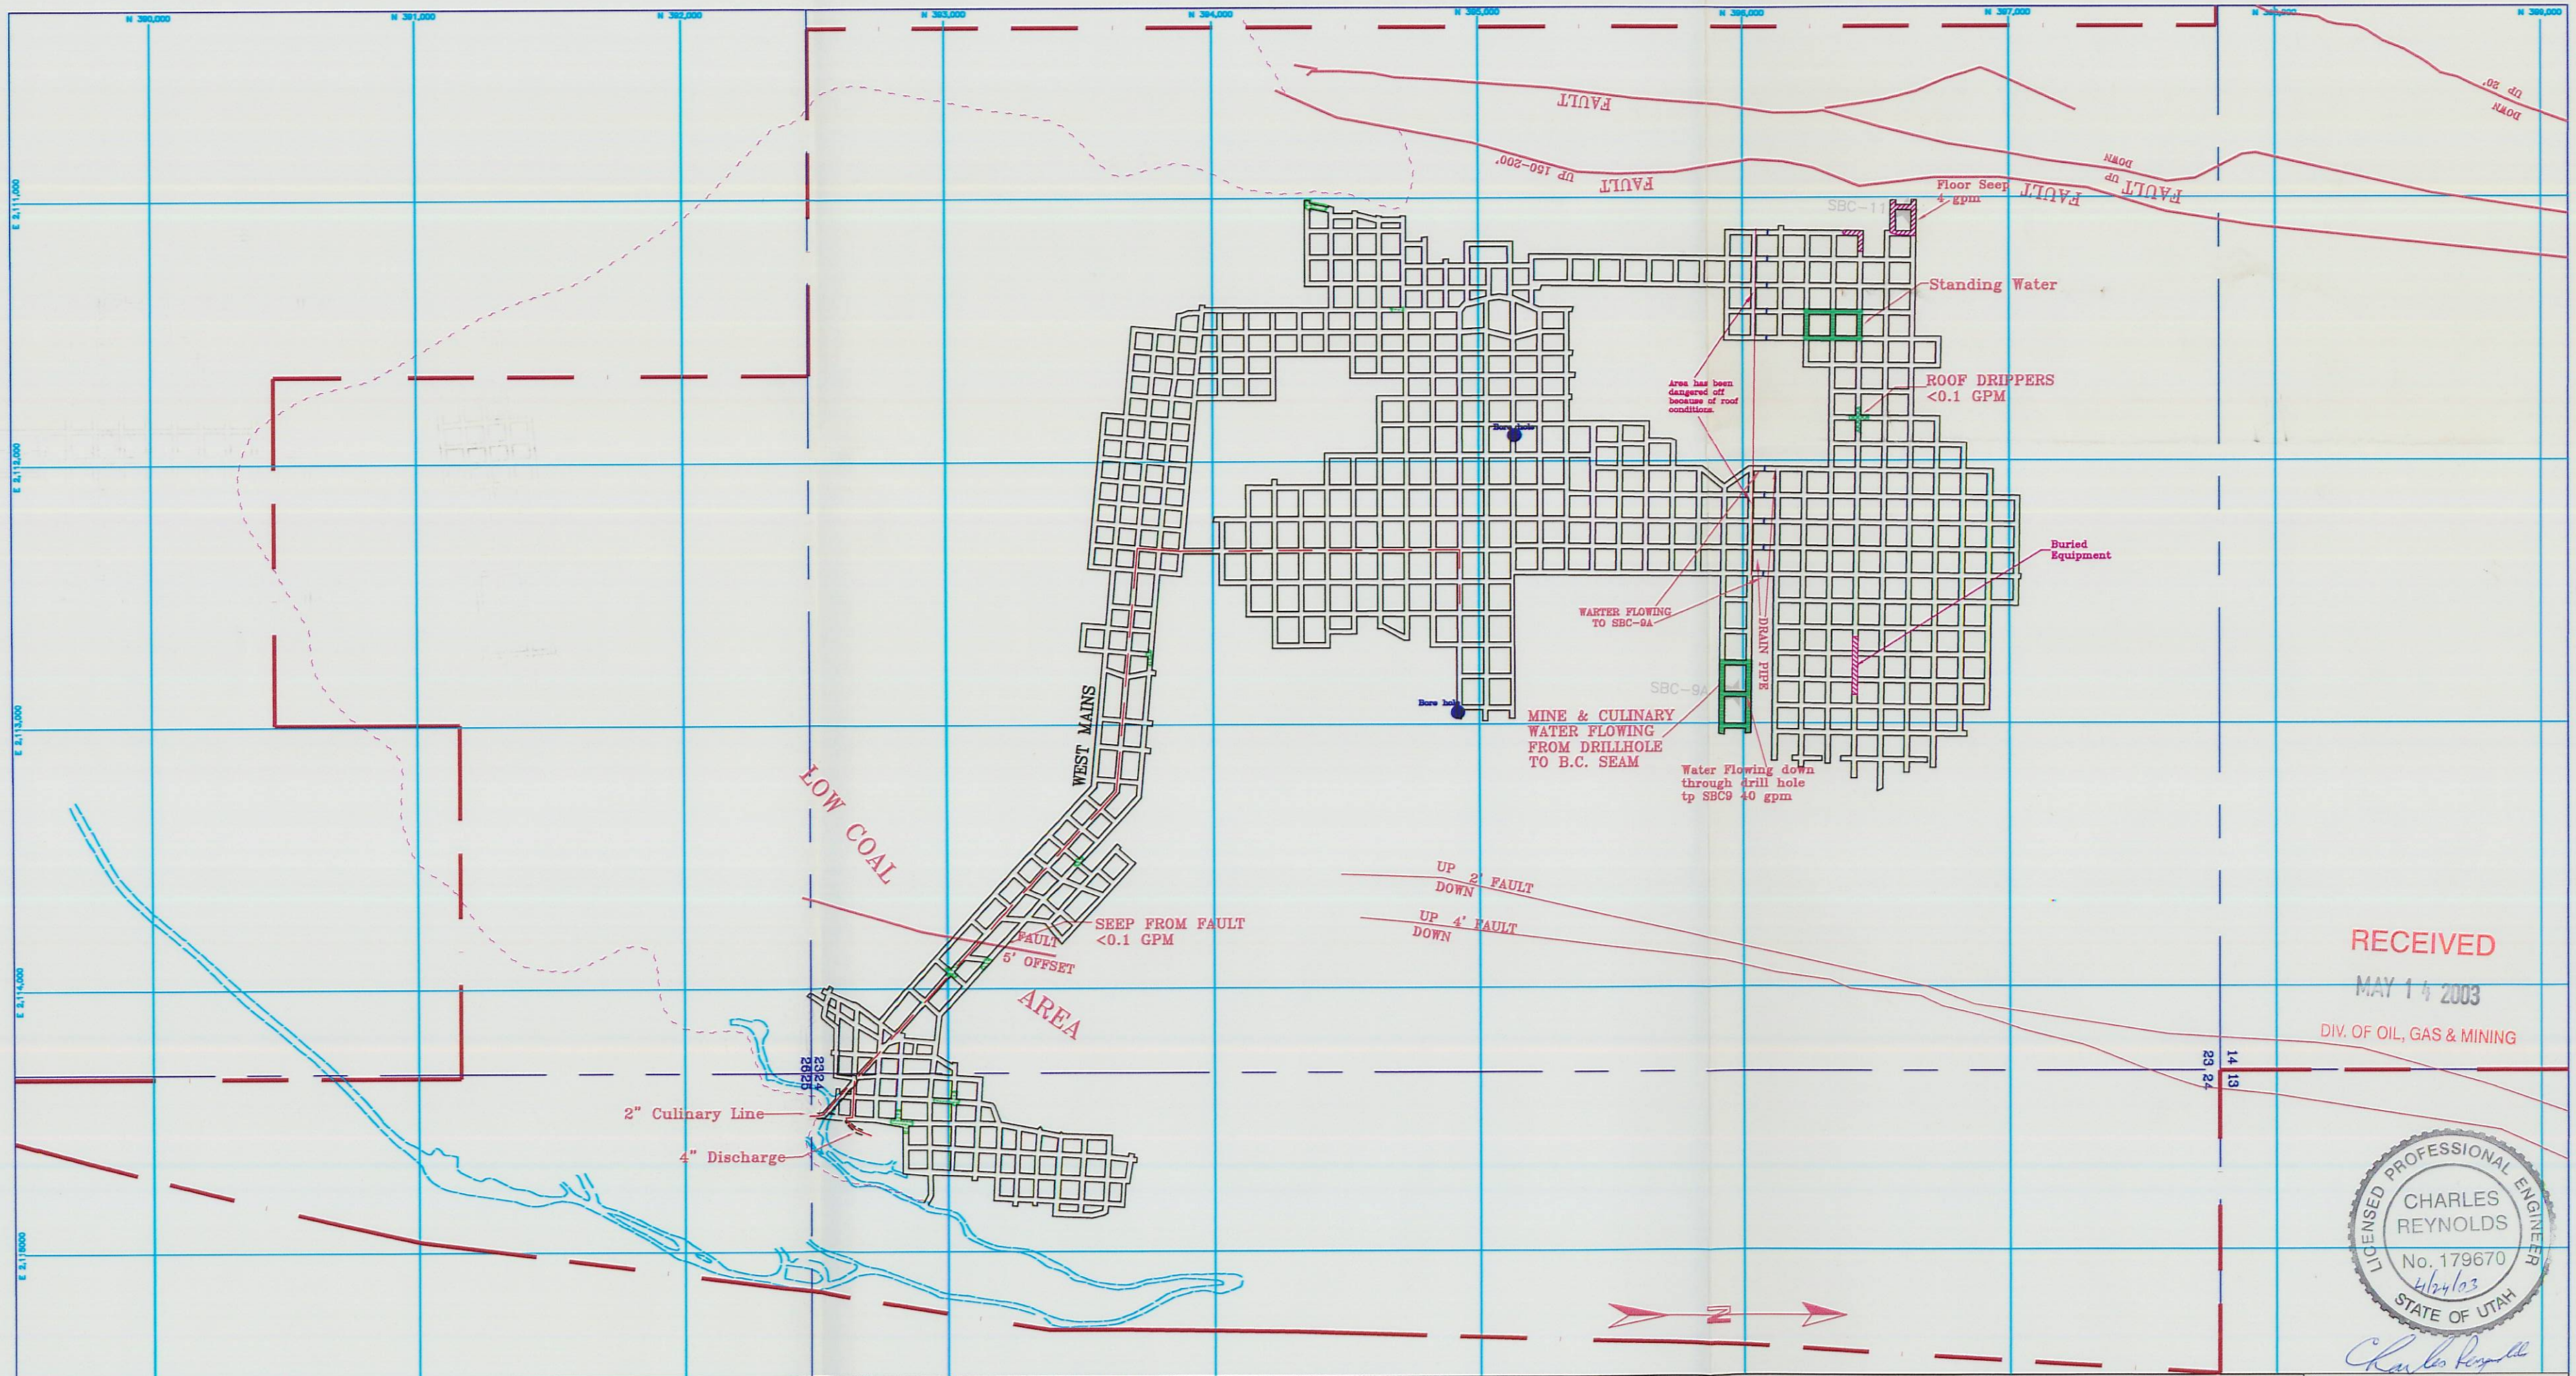

RECEIVED
MAY 14 2003
DIV. OF OIL, GAS & MINING

LICENSED PROFESSIONAL ENGINEER
CHARLES REYNOLDS
No. 179670
4/24/03
STATE OF UTAH

I, THE UNDERSIGNED, HEREBY CERTIFY THAT THIS MAP IS CORRECT TO THE BEST OF MY KNOWLEDGE AND BELIEF.

DATE _____ SIGNATURE _____

LEGEND

MINE WORKINGS		STANDING WATER		MINE WATER LINE		PERMIT BOUNDARY	
PILLARED AREA		ROOF DRIPPERS		WATER SAMPLE POINT	★ SBC-9	COAL OUTCROP	
FAULT		FLOOR SEEPS					

HIAWATHA SEAM
STRIKE - N 19° 45'
DIP 2.5°

CO-OP MINING CO.

MINE WATER SURVEY

SCALE:	DRAWN BY:	DATE:
1" = 500'	C. Reynolds	04-17-03

BEAR CANYON | PLATE 7-10B