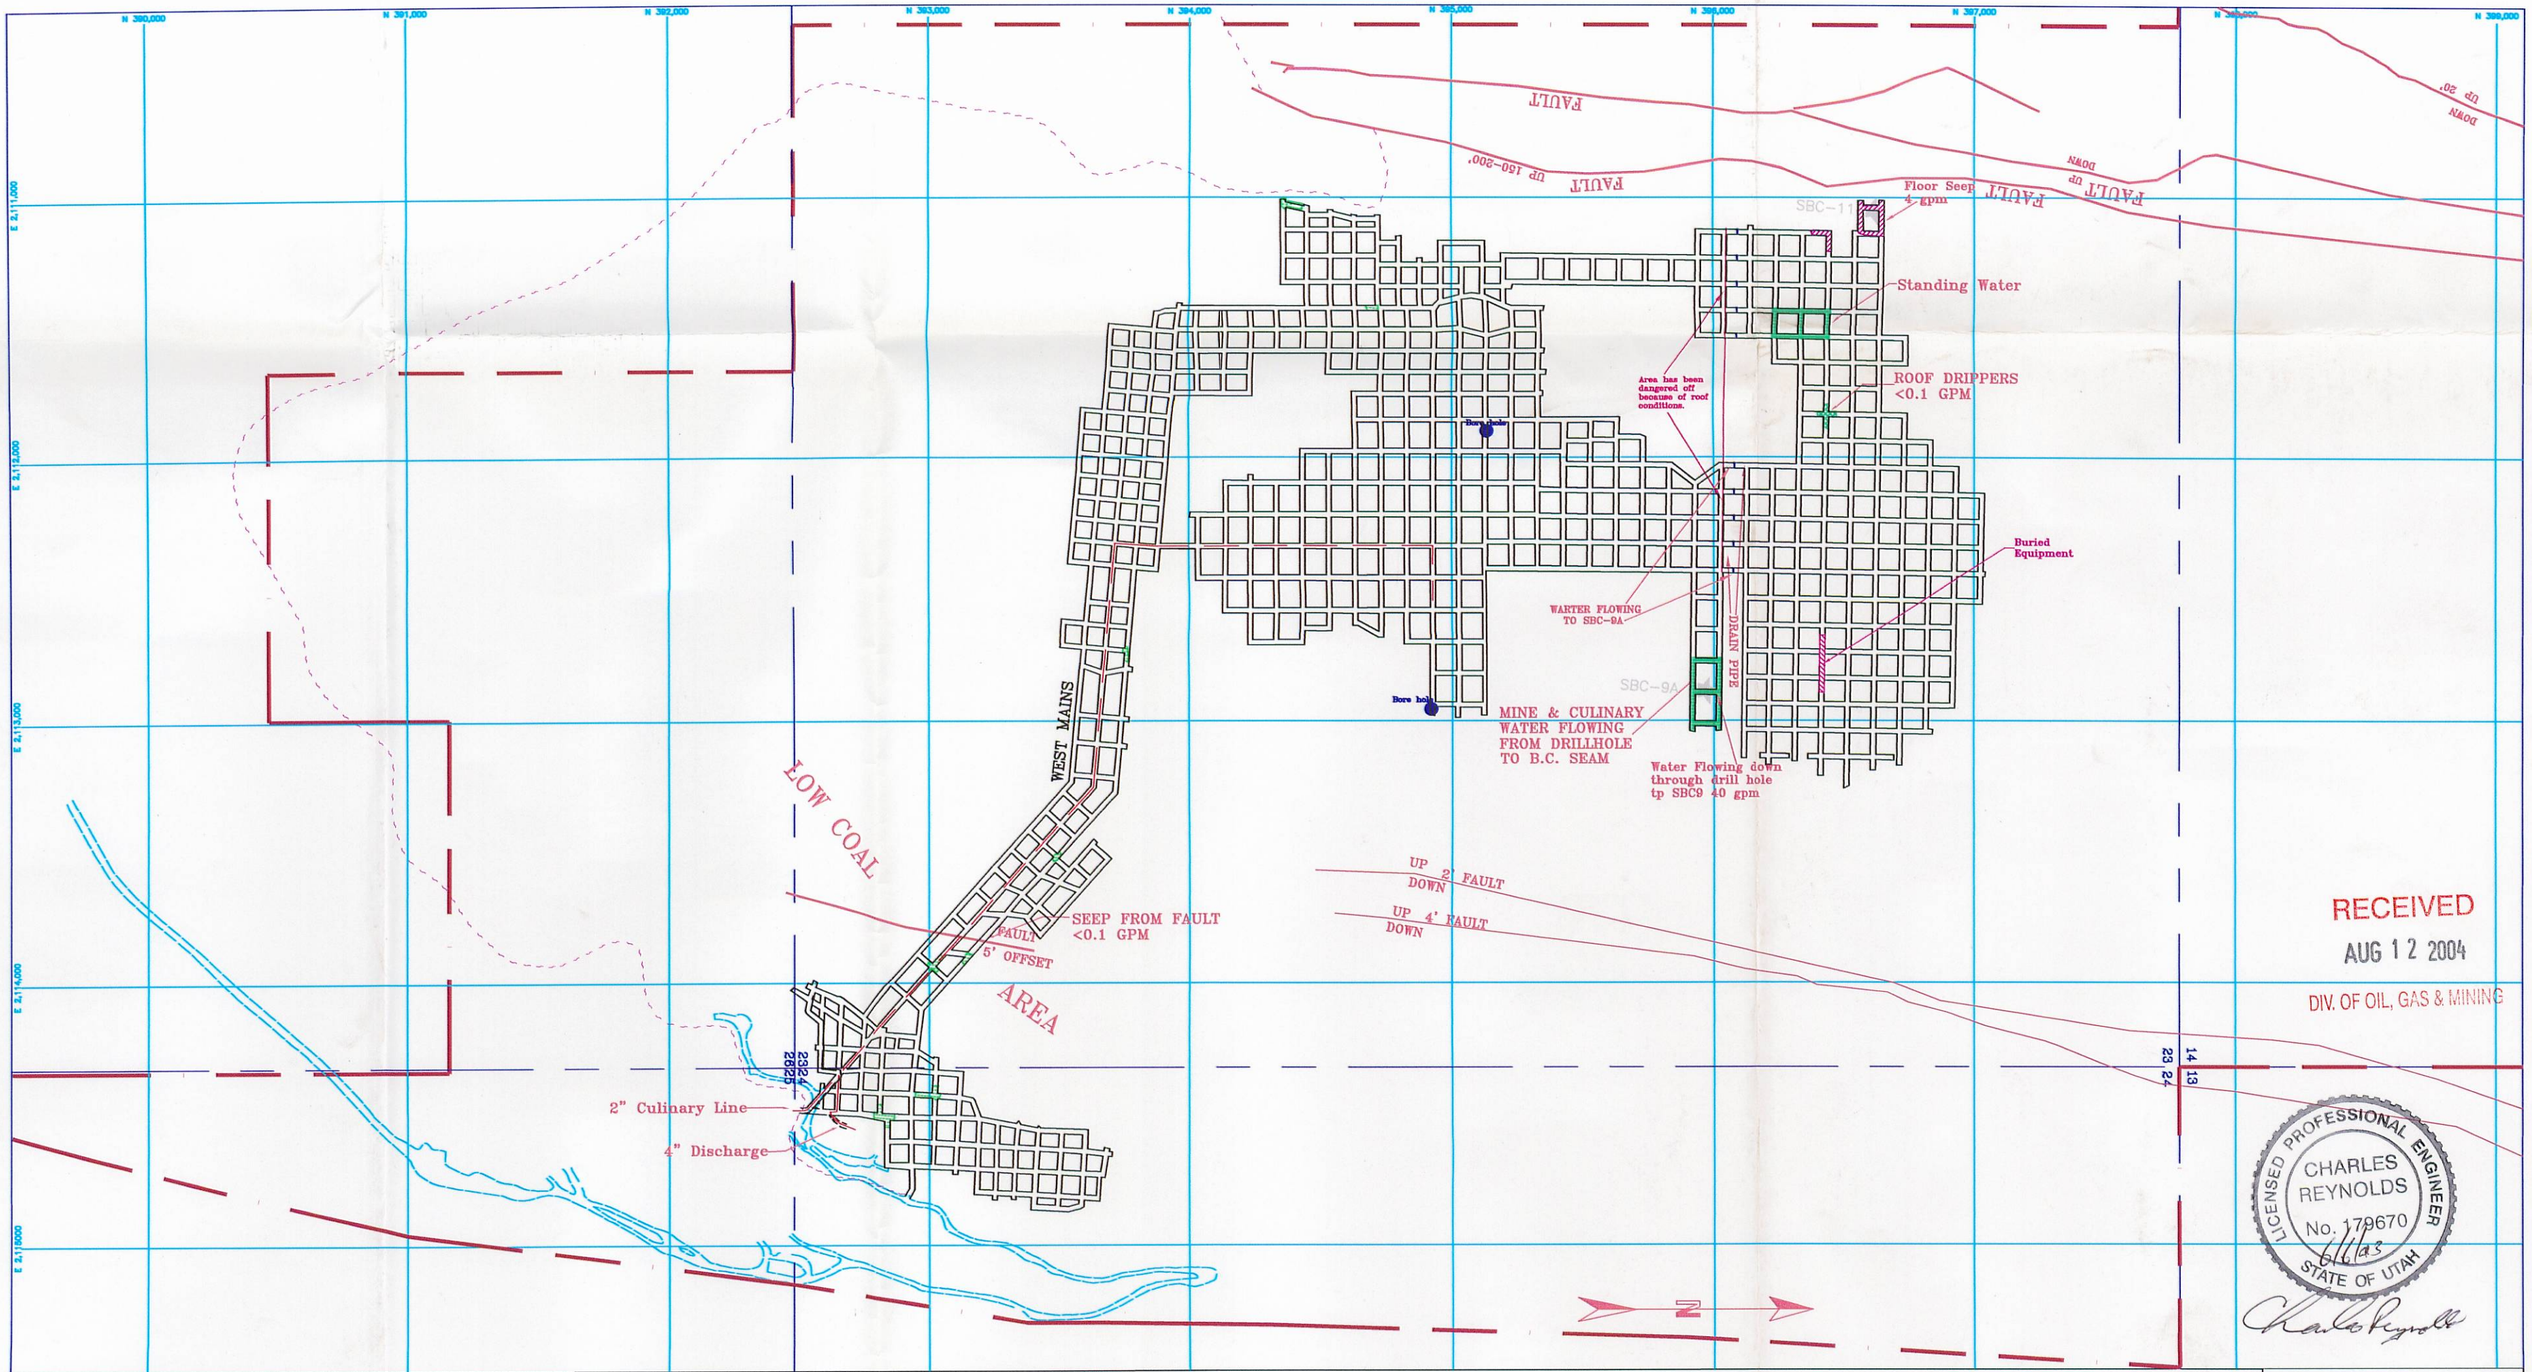

I, THE UNDERSIGNED, HEREBY CERTIFY THAT THIS MAP IS CORRECT TO THE BEST OF MY KNOWLEDGE AND BELIEF.

DATE _____ SIGNATURE _____

LEGEND

MINE WORKINGS	STANDING WATER		
PILLARED AREA	ROOF DRIPPERS	MINE WATER LINE	PERMIT BOUNDARY
FAULT	FLOOR SEEPS	WATER SAMPLE POINT ★ SBC-9	COAL OUTCROP

HIAWATHA SEAM
STRIKE - N 19° 45'
DIP 2.5°

CO-OP MINING CO.

MINE WATER SURVEY

SCALE:	DRAWN BY:	DATE:
1" = 500'	C. Reynolds	04-17-03

BEAR CANYON | PLATE 7-10B